





KATAFANGA ISLAND RESORT

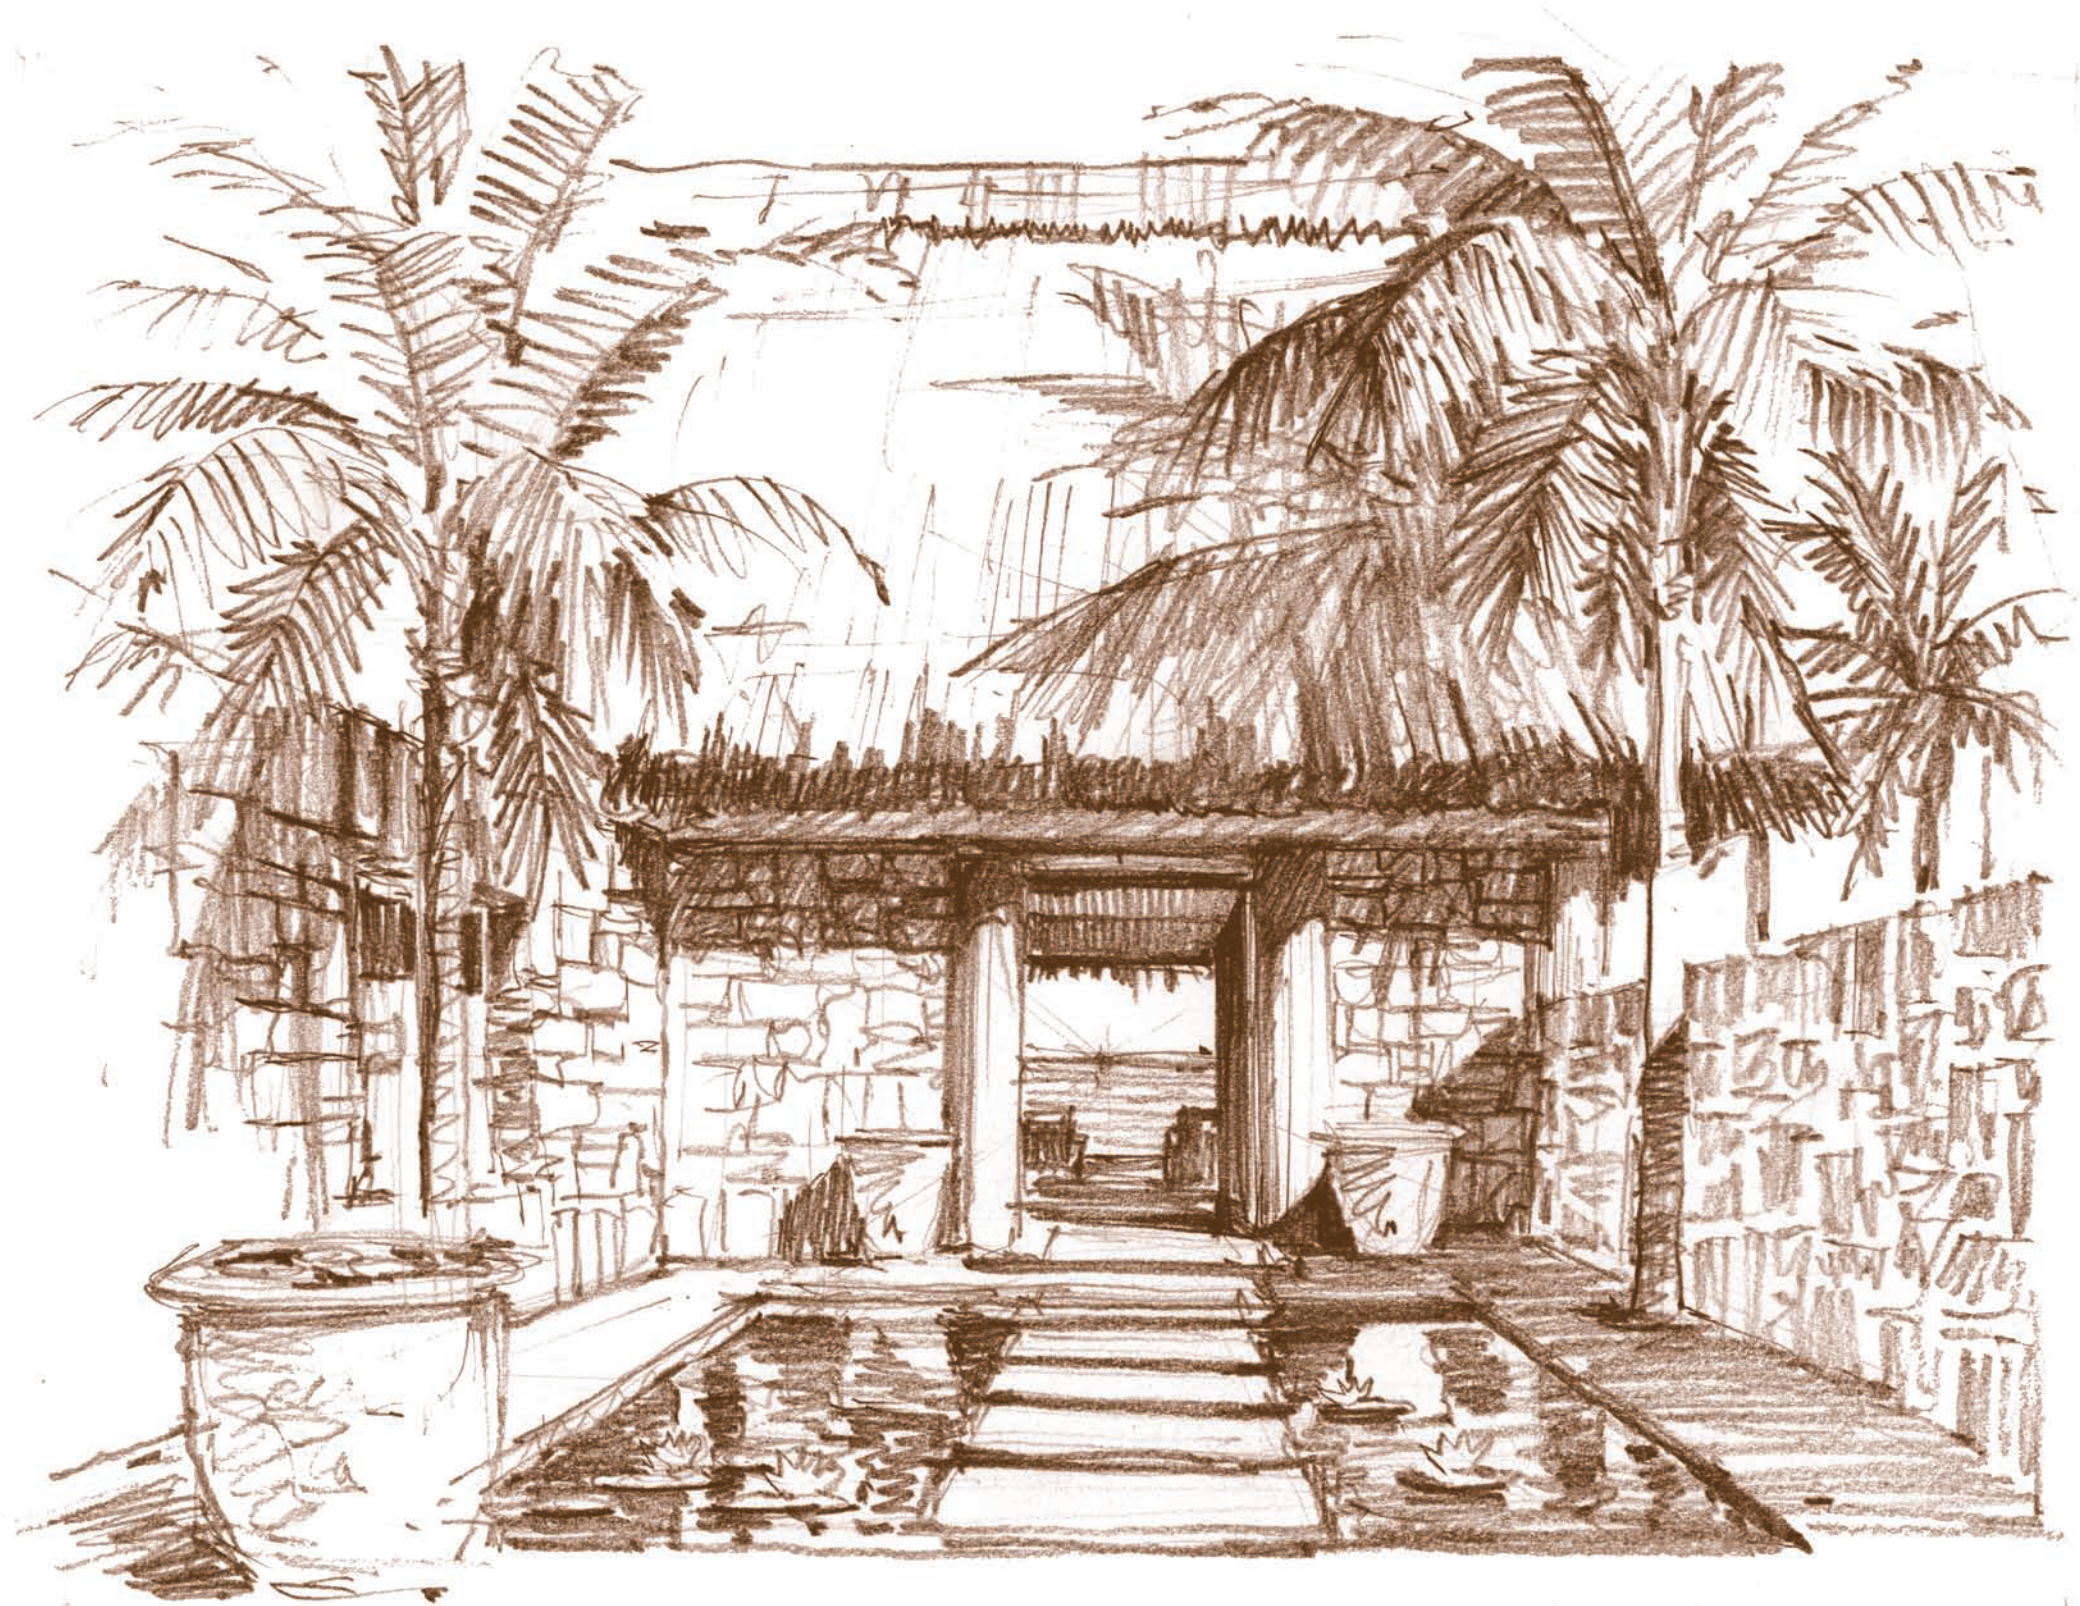

ISLAND SITE PLAN

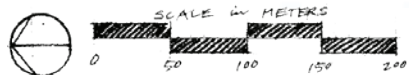

DANA CHARLES AIKEN, Architect
 18302 Irvine Boulevard Suite 206
 Tustin, California 92780
 TEL.: 714.505.0500 WEB: aikeninc.com

KATAFANGA ISLAND RESORT





ARRIVAL


MAIN BUILDING

DANA CHARLES AIKEN, Architect
18302 Irvine Boulevard Suite 206
Tustin, California 92780
TEL.: 714.505.0500 WEB: aikeninc.com

KATAFANGA ISLAND RESORT



Page # 2

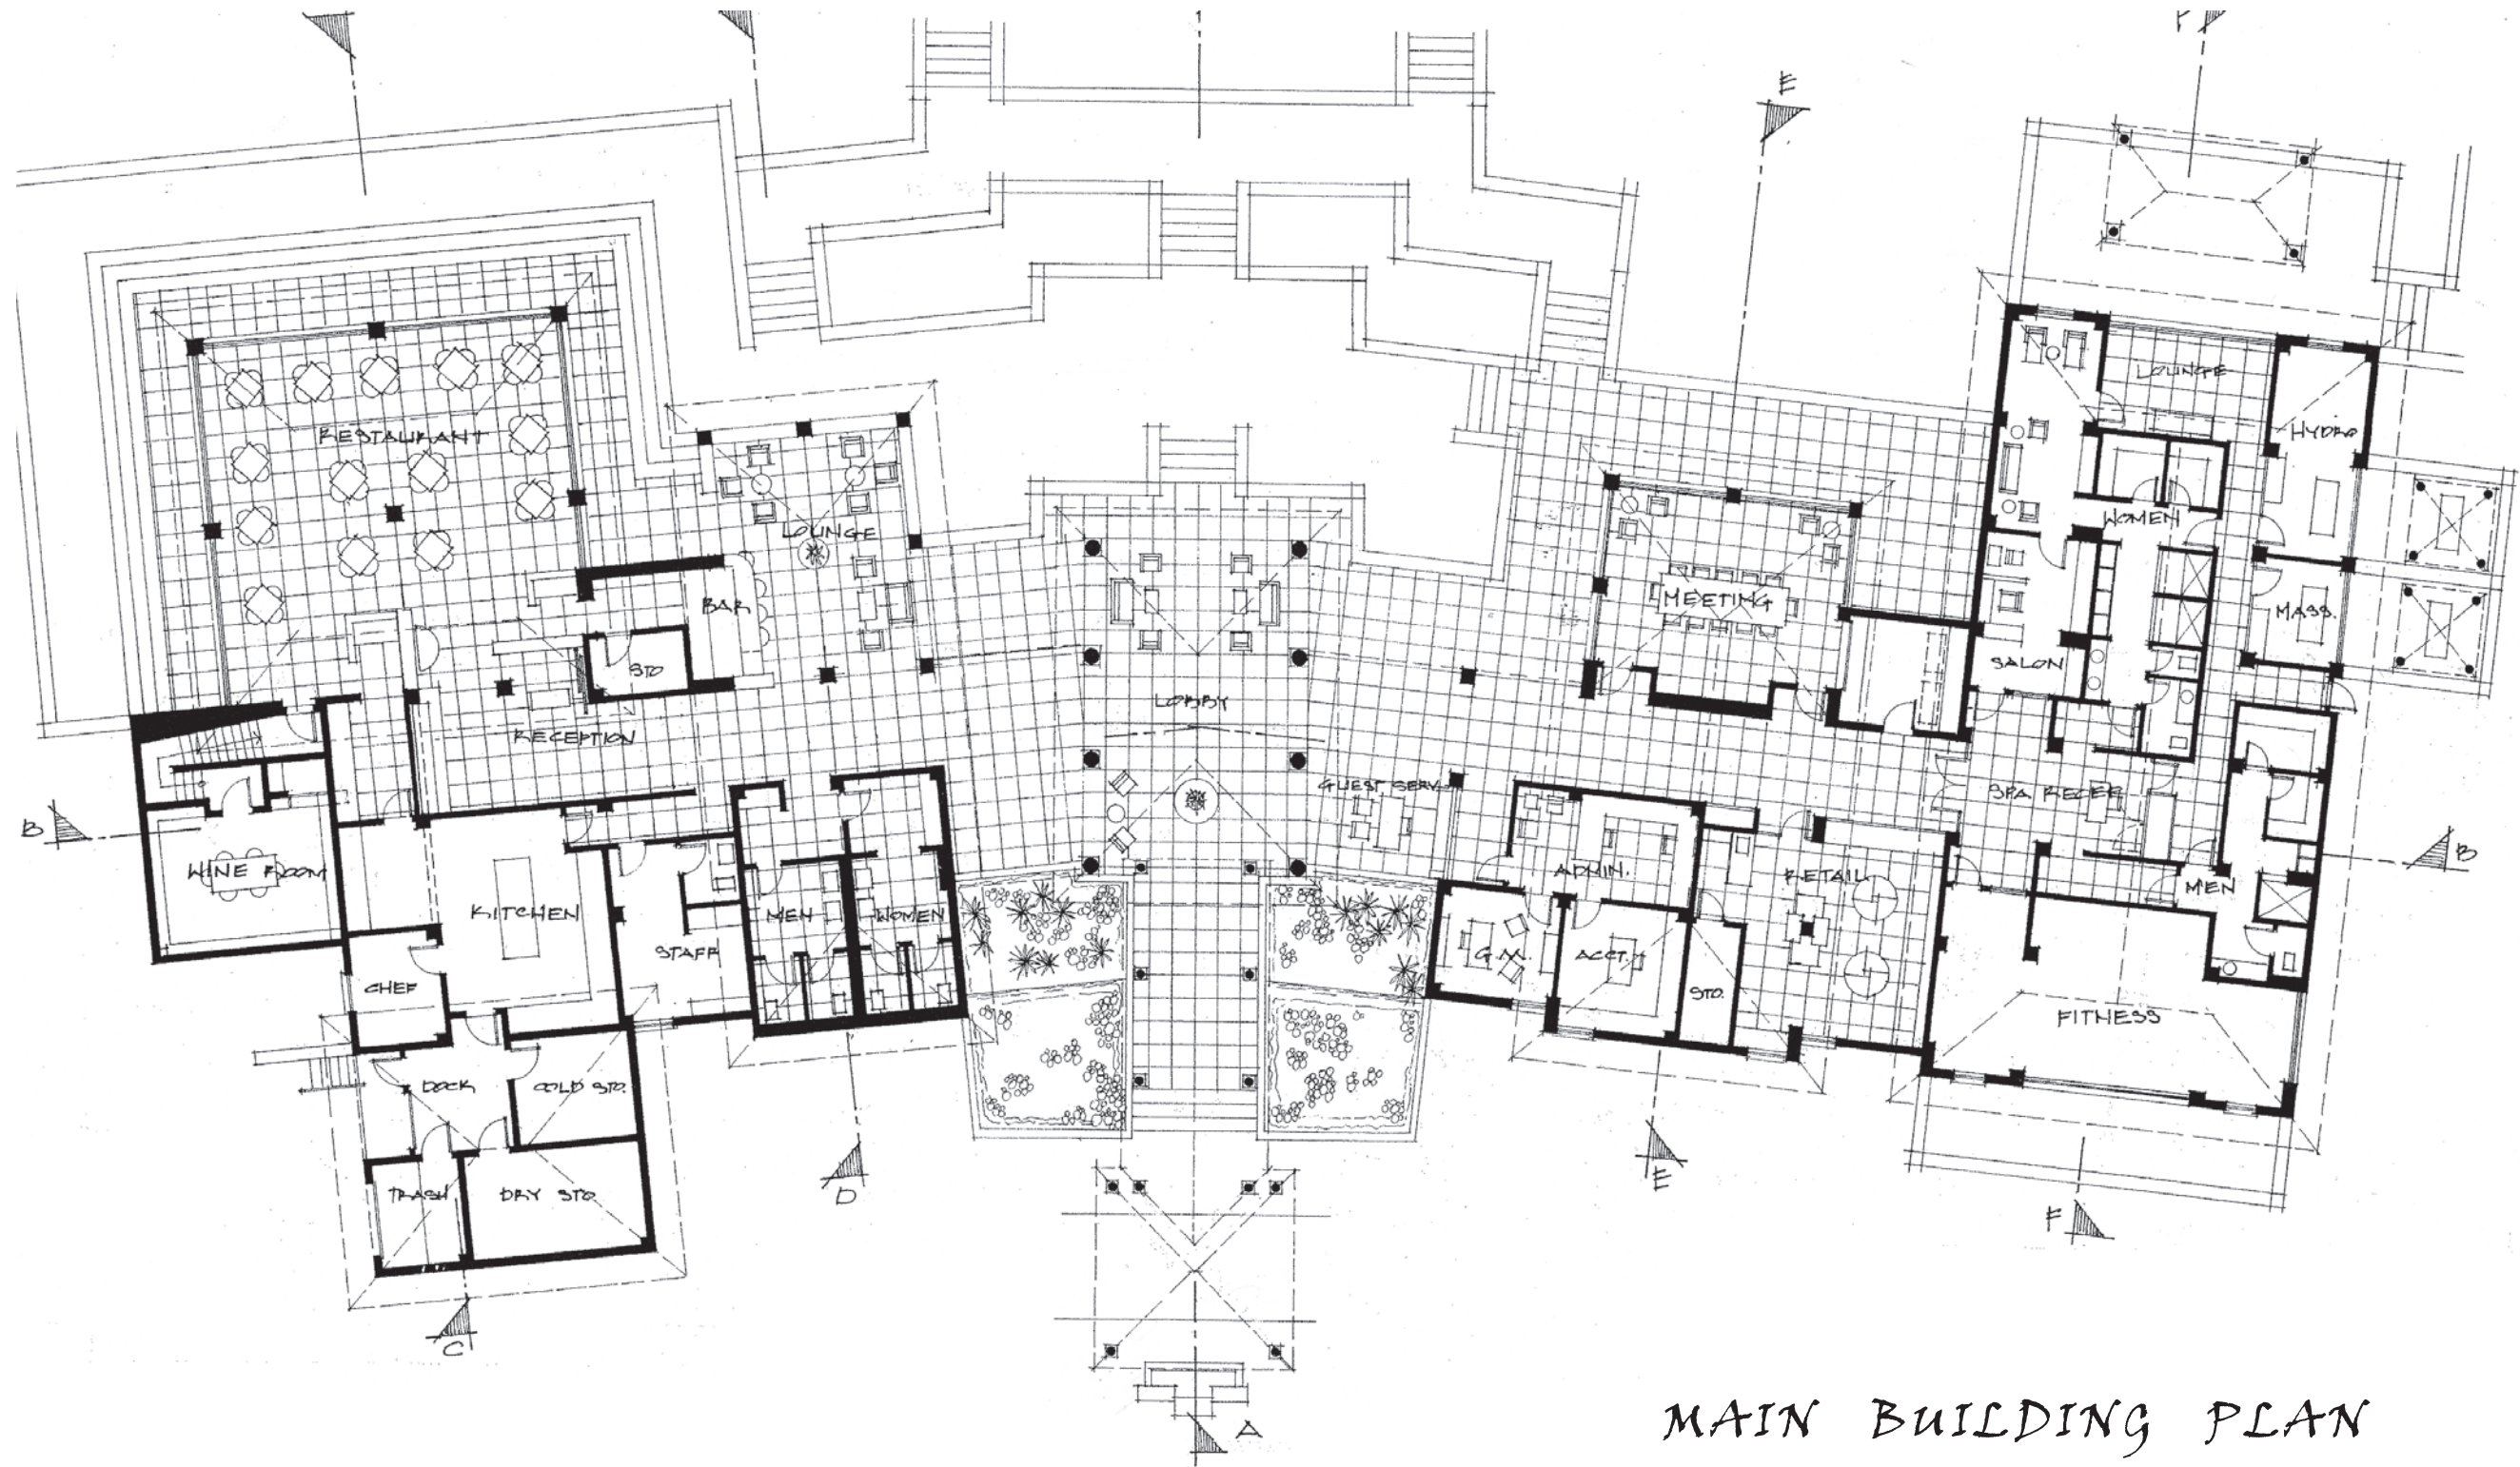

MAIN BUILDING PLAN

SCALE: 1"=8'
DATE: 5 AUG 00

DANA CHARLES AIKEN, Architect
18302 Irvine Boulevard Suite 206
Tustin, California 92780
TEL.: 714.505.0500 WEB: aikeninc.com

KATAFANGA ISLAND RESORT





LOBBY




ENTRY BRIDGE

MAIN BUILDING


DANA CHARLES AIKEN, Architect
 18302 Irvine Boulevard Suite 206
 Tustin, California 92780
 TEL.: 714.505.0500 WEB: aikeninc.com

KATAFANGA ISLAND RESORT



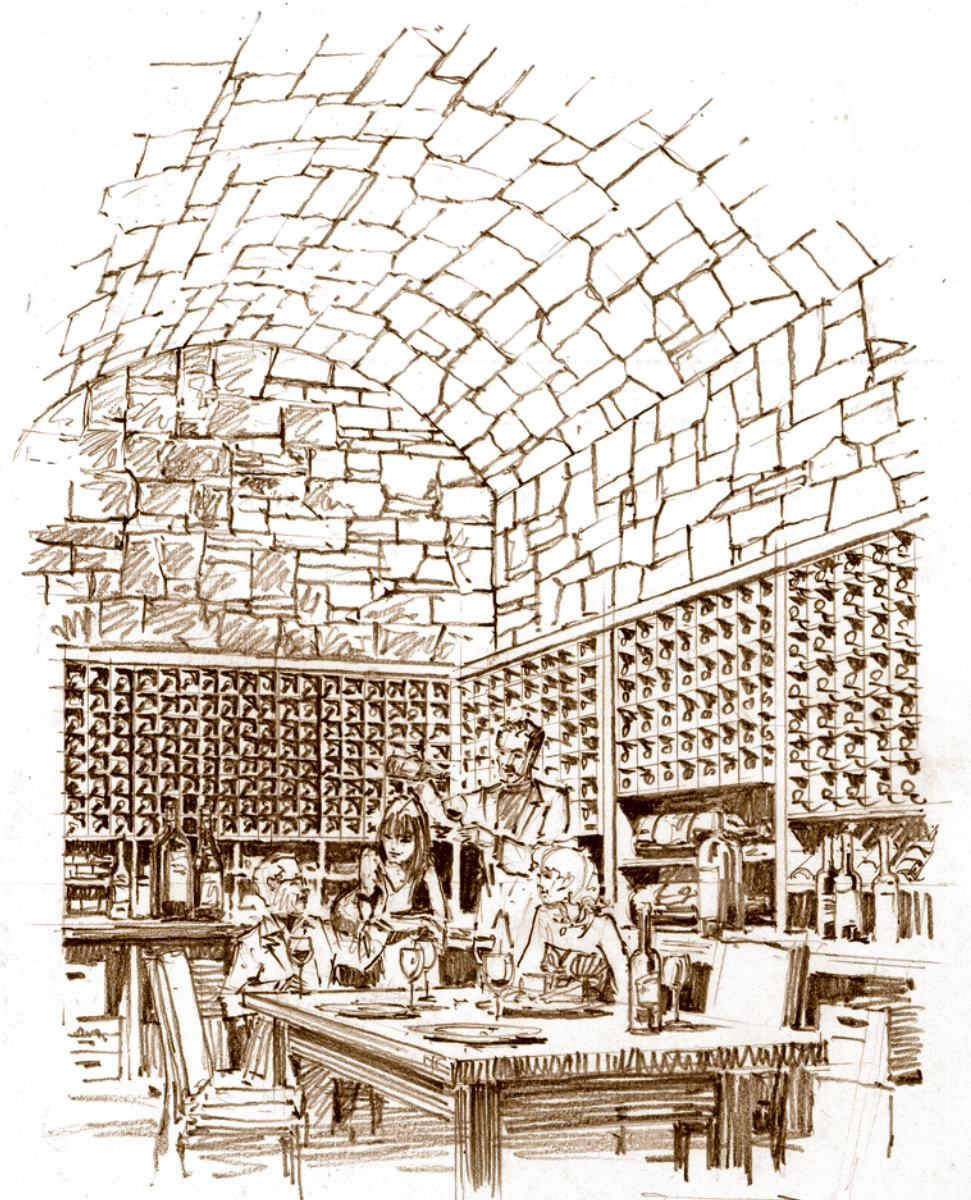

WINE CELLAR

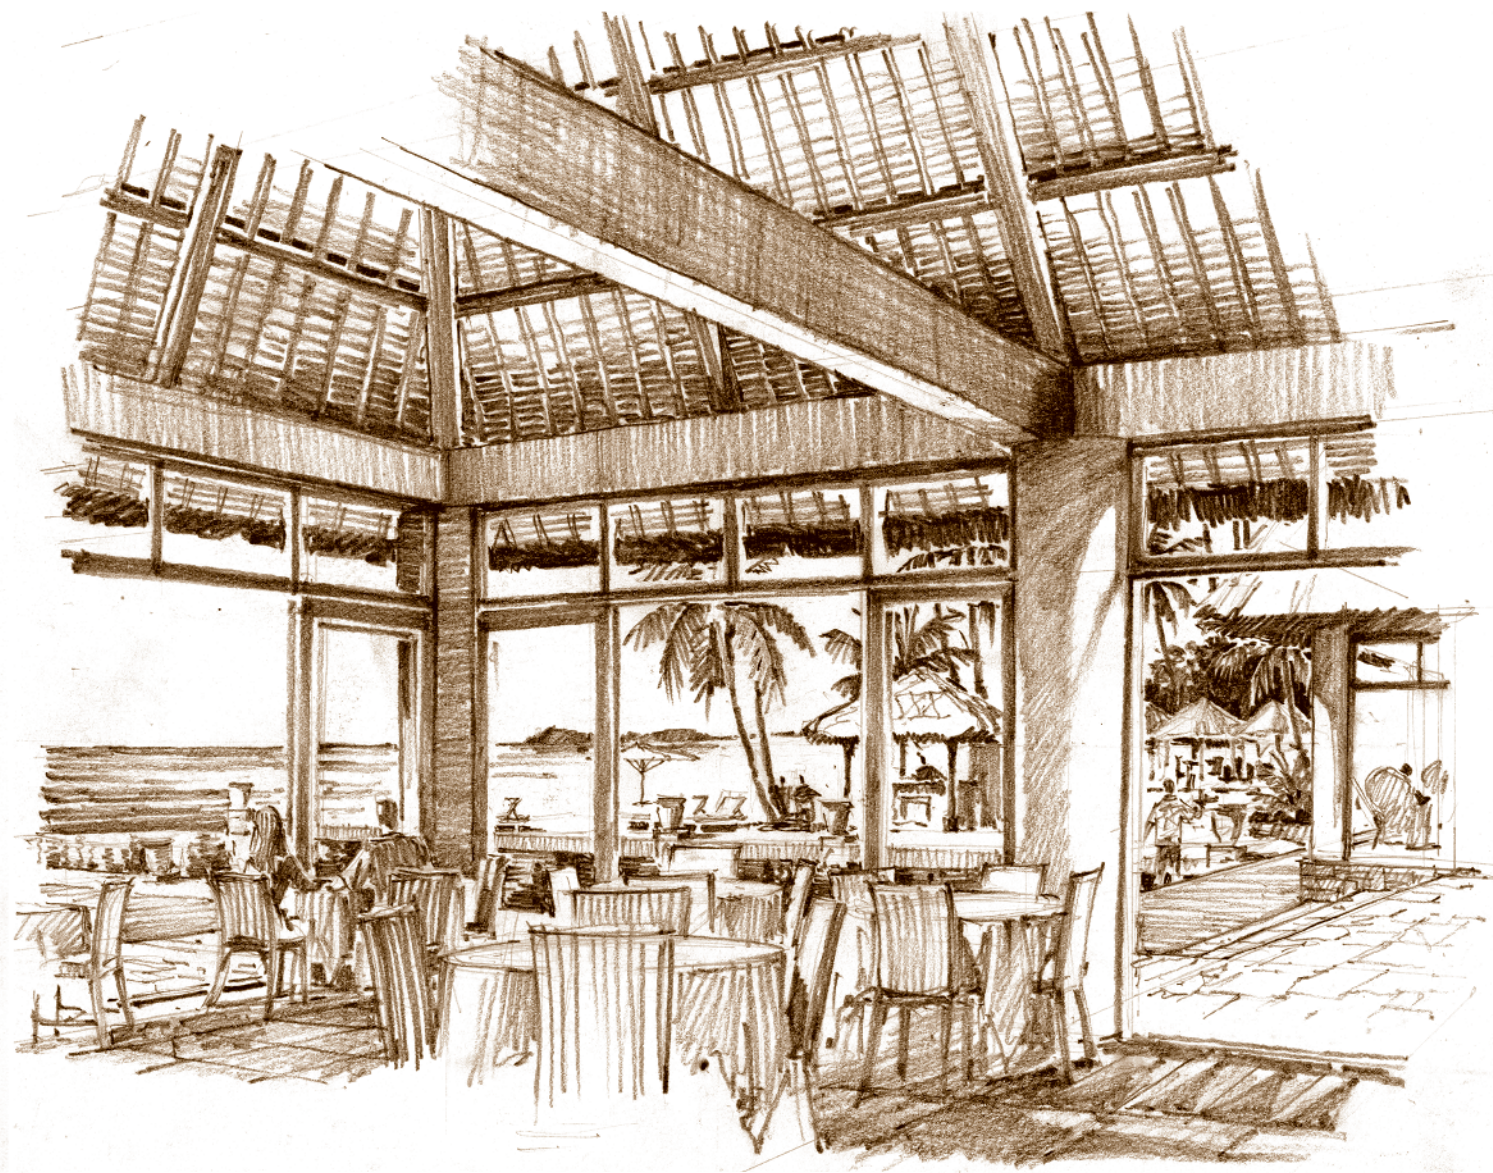


MAIN DINING ROOM

MAIN BUILDING


DANA CHARLES AIKEN, Architect
 18302 Irvine Boulevard Suite 206
 Tustin, California 92780
 TEL.: 714.505.0500 WEB: aikeninc.com

KATAFANGA ISLAND RESORT



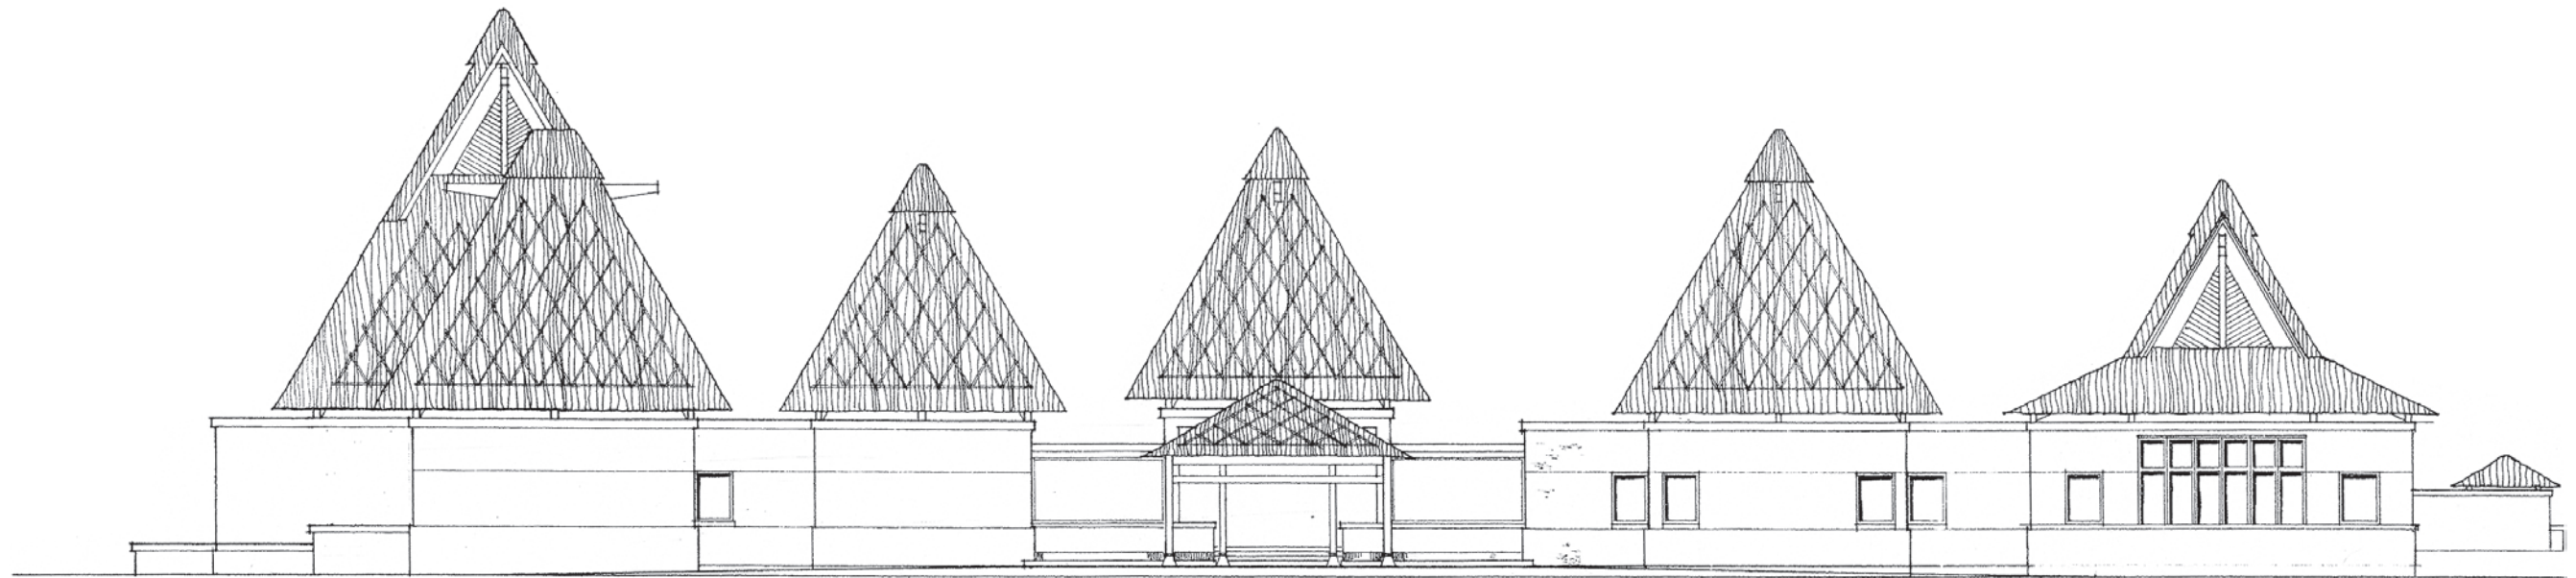

MAIN BUILDING - ELEVATION FRONT

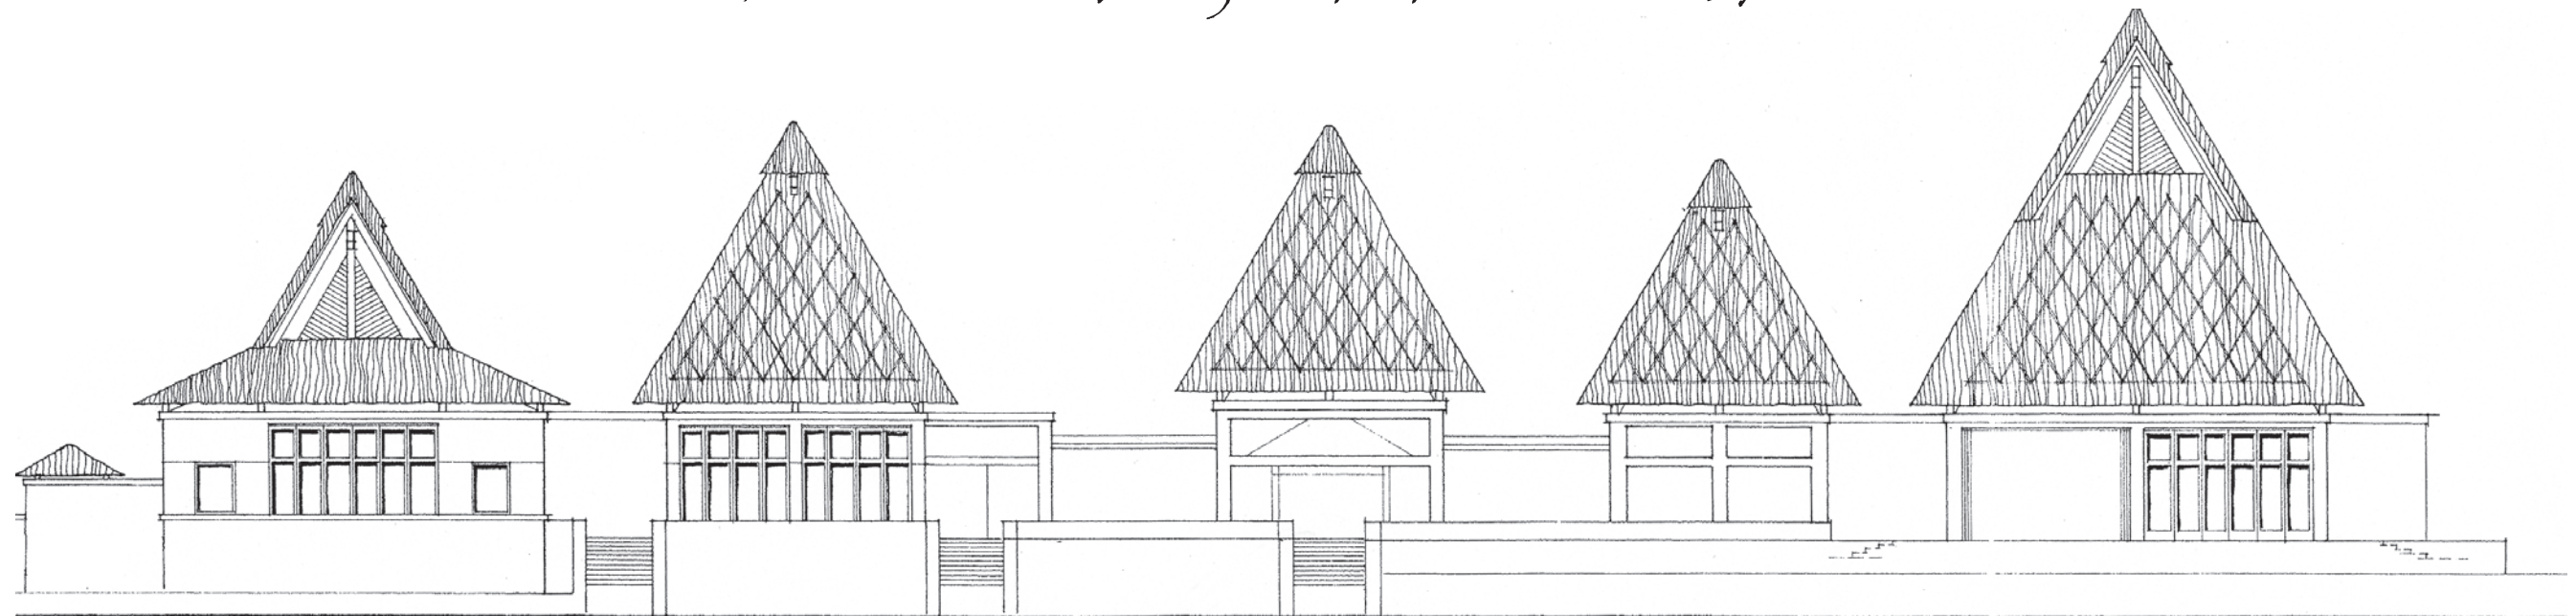


MAIN BUILDING - ELEVATION BACK

SCALE: 1" = 8'
DATE: 5 AUG 00


DANA CHARLES AIKEN, Architect
18302 Irvine Boulevard Suite 206
Tustin, California 92780
TEL.: 714.505.0500 WEB: aikeninc.com

KATAFANGA ISLAND RESORT



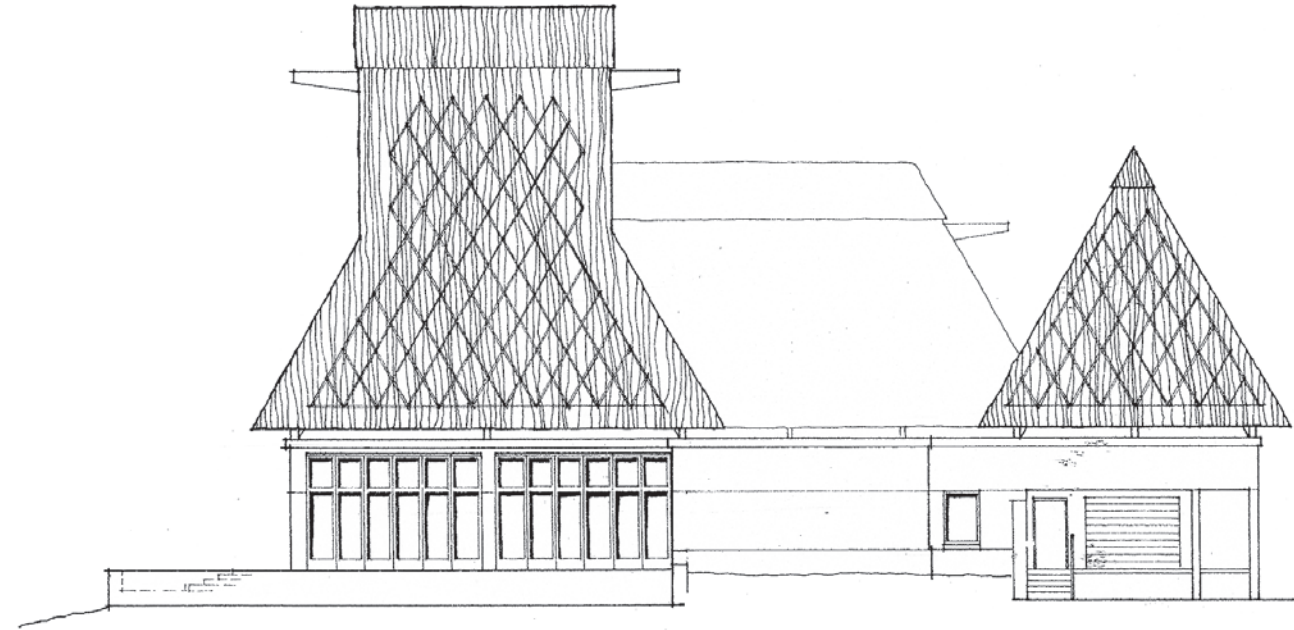

MAIN BUILDING - ELEVATION LEFT

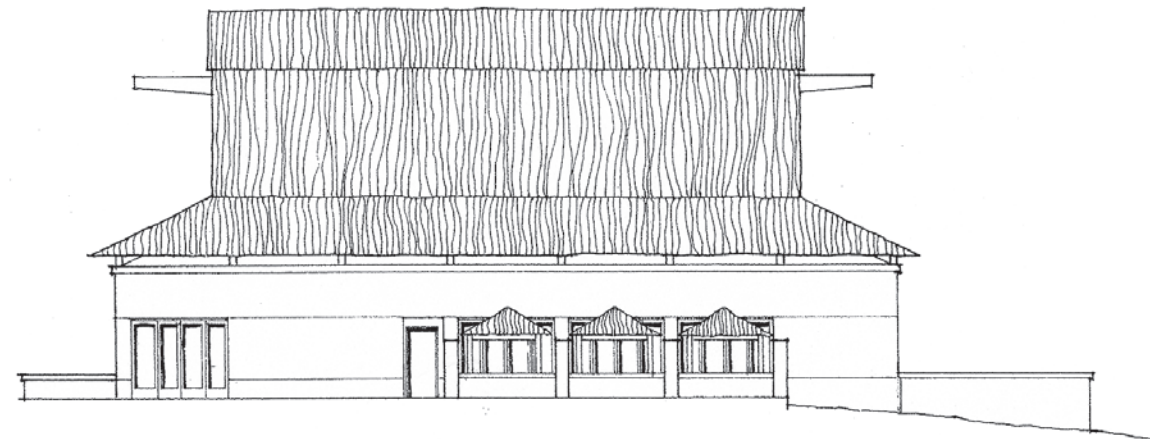


MAIN BUILDING - ELEVATION RIGHT

SCALE: 1" = 8'
DATE: 5 AUG 00


DANA CHARLES AIKEN, Architect
18302 Irvine Boulevard Suite 206
Tustin, California 92780
TEL.: 714.505.0500 WEB: aikeninc.com

KATAFANGA ISLAND RESORT



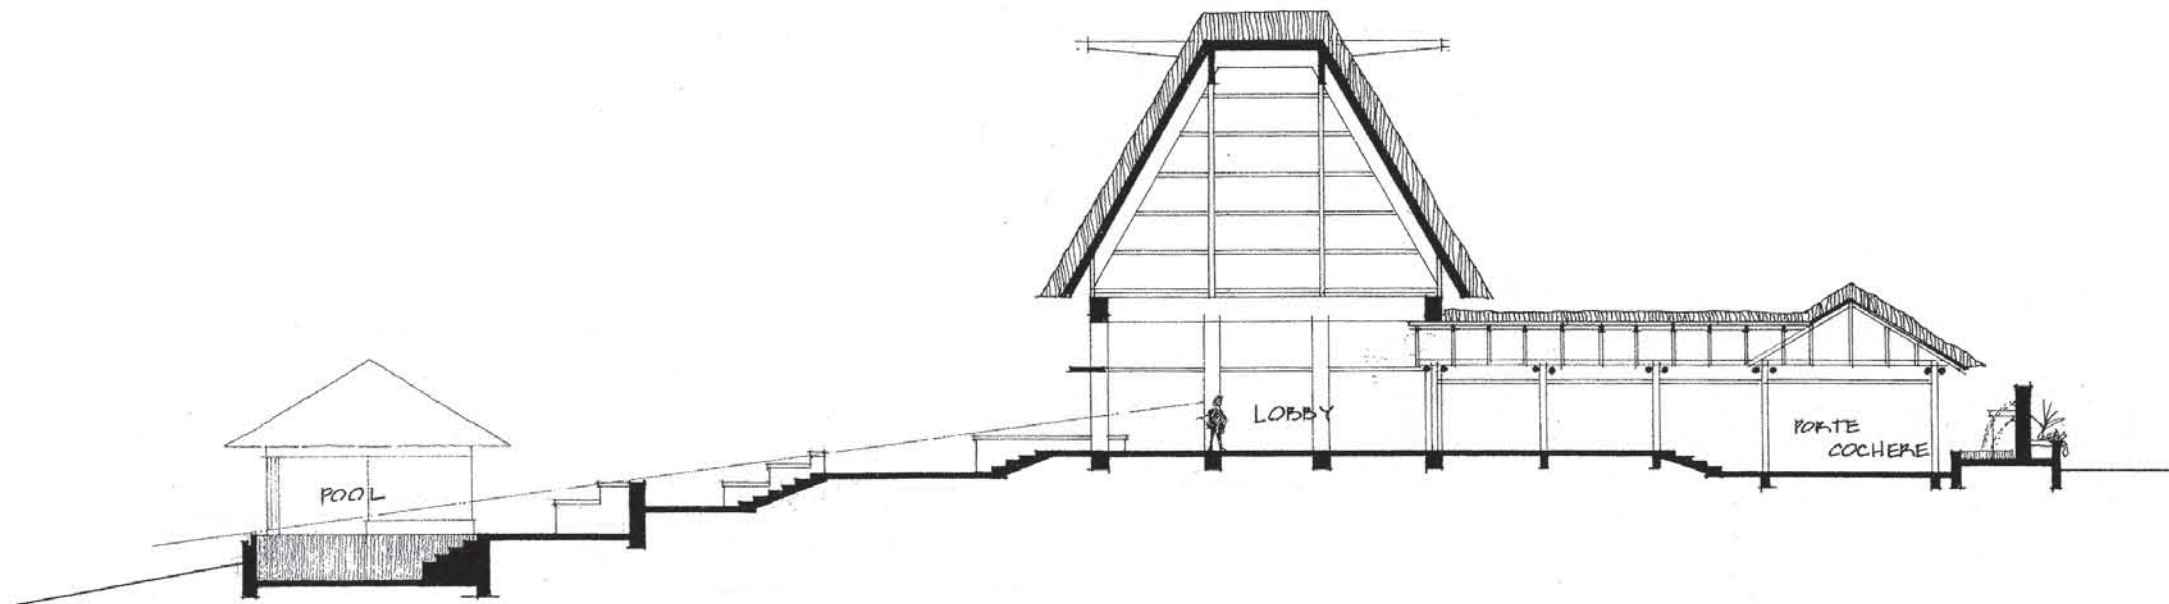

MAIN BUILDING - SECTION A

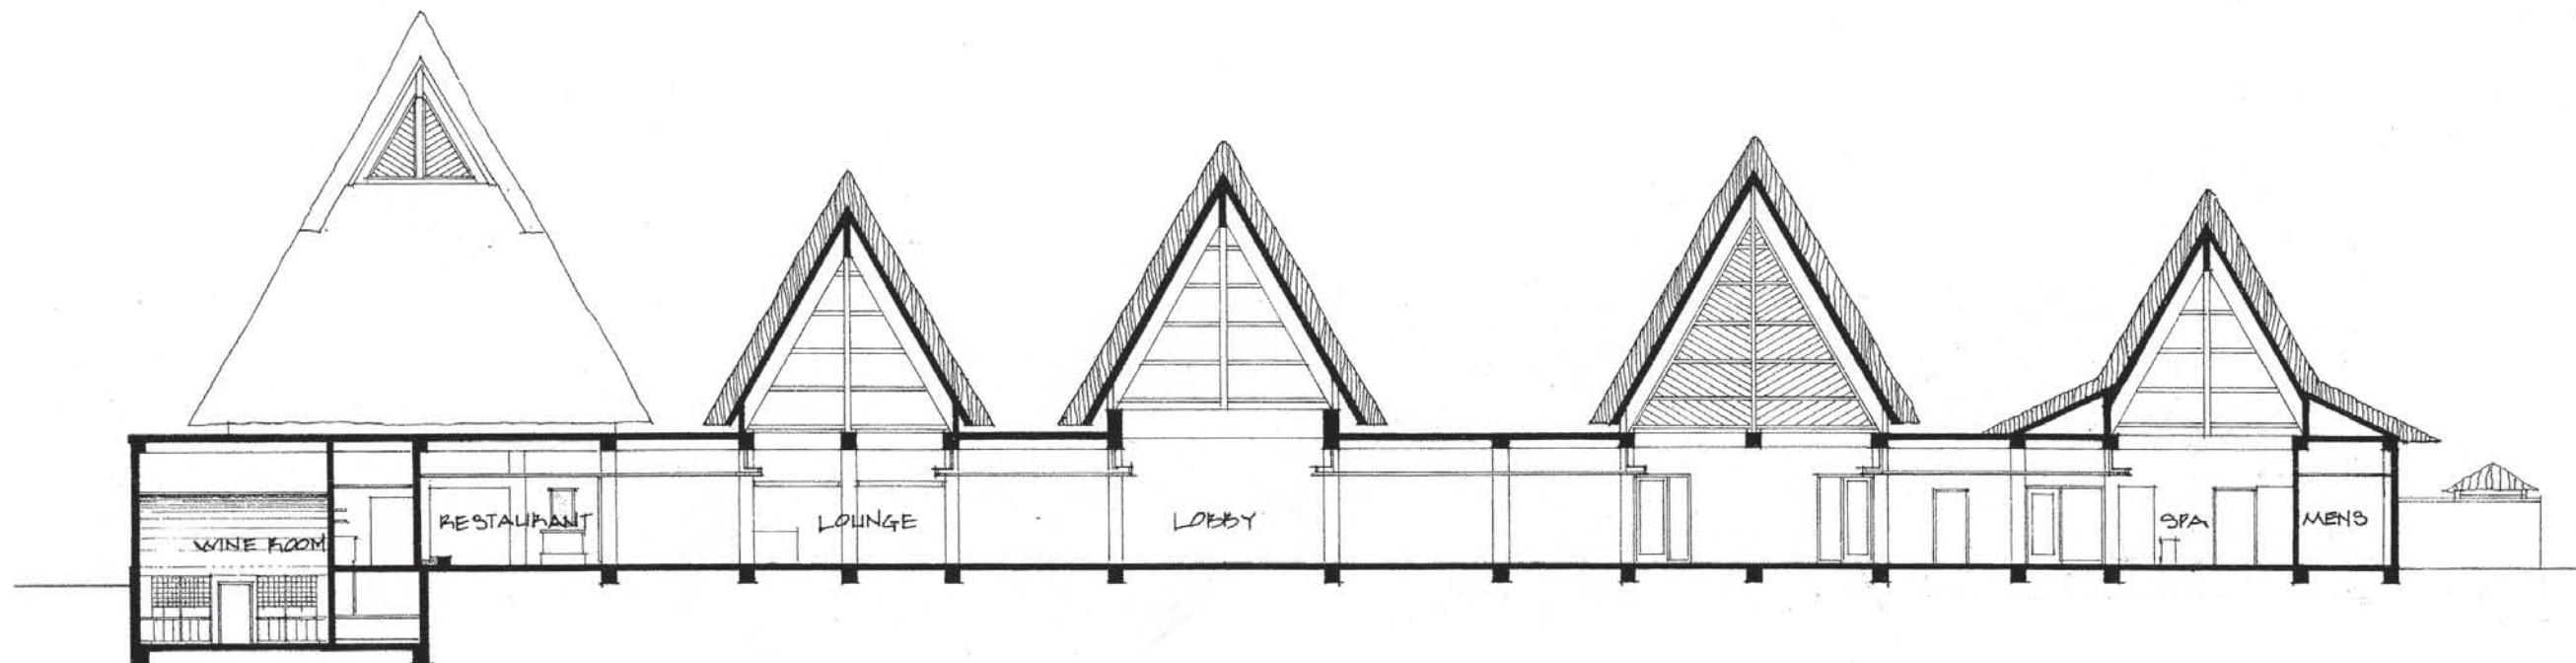


MAIN BUILDING - SECTION B

SCALE: 1" = 8'
DATE: 5 AUG 00


DANA CHARLES AIKEN, Architect
18302 Irvine Boulevard Suite 206
Tustin, California 92780
TEL.: 714.505.0500 WEB: aikeninc.com

KATAFANGA ISLAND RESORT




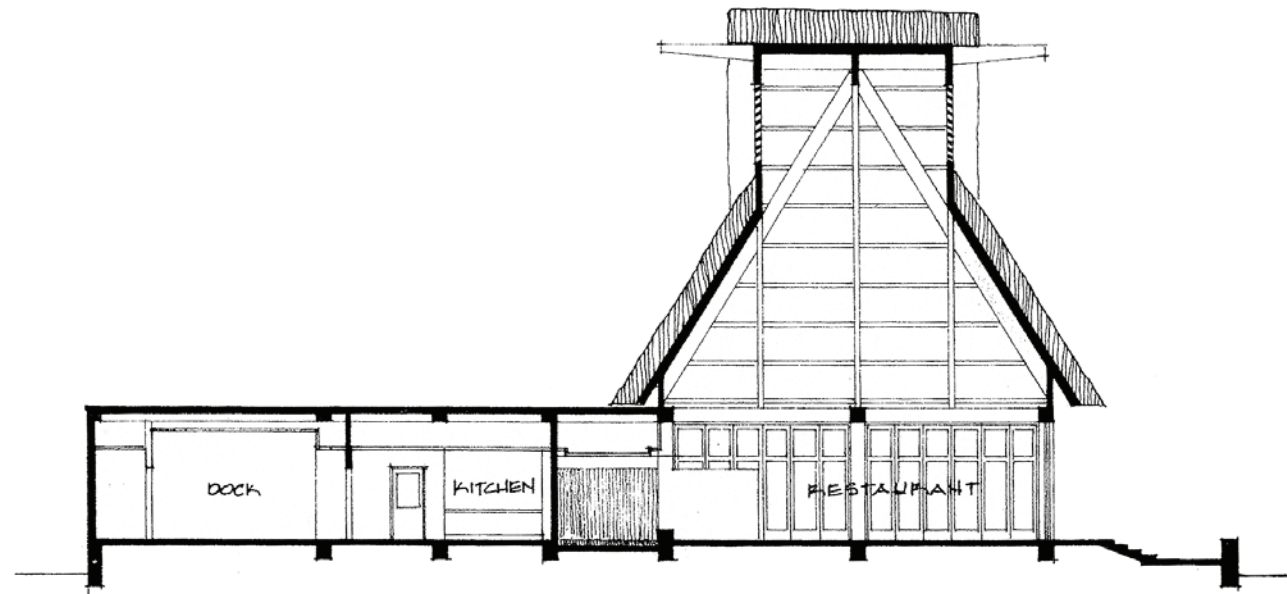


MAIN BUILDING - SECTION C

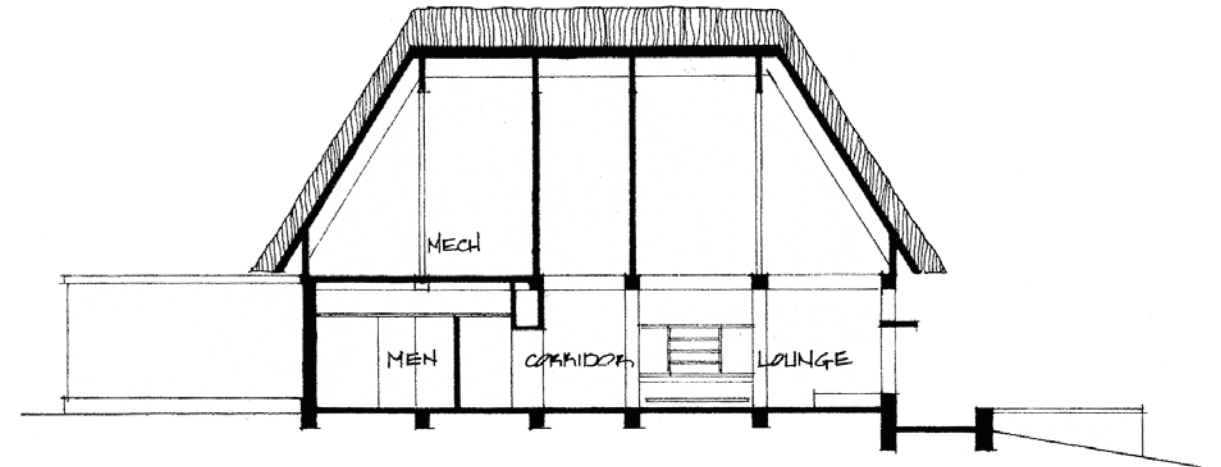

MAIN BUILDING - SECTION D

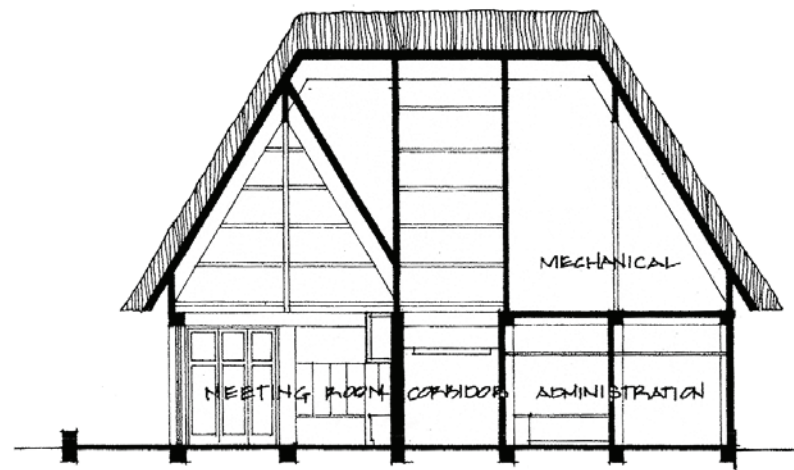

MAIN BUILDING - SECTION E

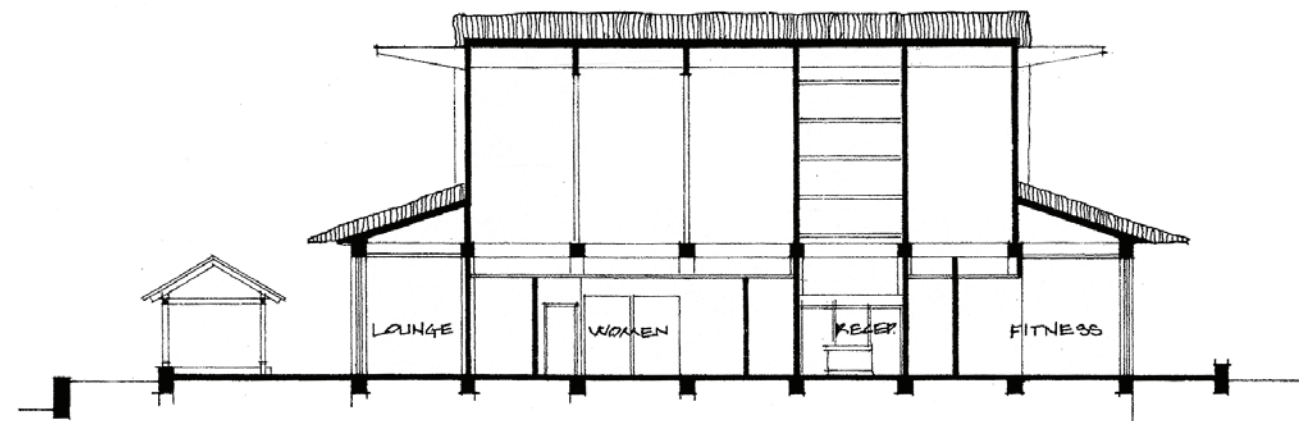

MAIN BUILDING - SECTION F

SCALE: 1" = 8'
DATE: 5 AUG 00

DANA CHARLES AIKEN, Architect
18302 Irvine Boulevard Suite 206
Tustin, California 92780
TEL.: 714.505.0500 WEB: aikeninc.com

KATAFANGA ISLAND RESORT





BURES

DANA CHARLES AIKEN, Architect
18302 Irvine Boulevard Suite 206
Tustin, California 92780
TEL.: 714.505.0500 WEB: aikeninc.com

KATAFANGA ISLAND RESORT





BEACH SIDE - PLAN "A"



BEACH SIDE - PLAN "B"



ENTRY SIDE - PLAN "A"



ENTRY SIDE - "PLAN B"






TYPICAL BURE ENTRY

DANA CHARLES AIKEN, Architect
18302 Irvine Boulevard Suite 206
Tustin, California 92780
TEL.: 714.505.0500 WEB: aikeninc.com


KATAFANGA ISLAND RESORT



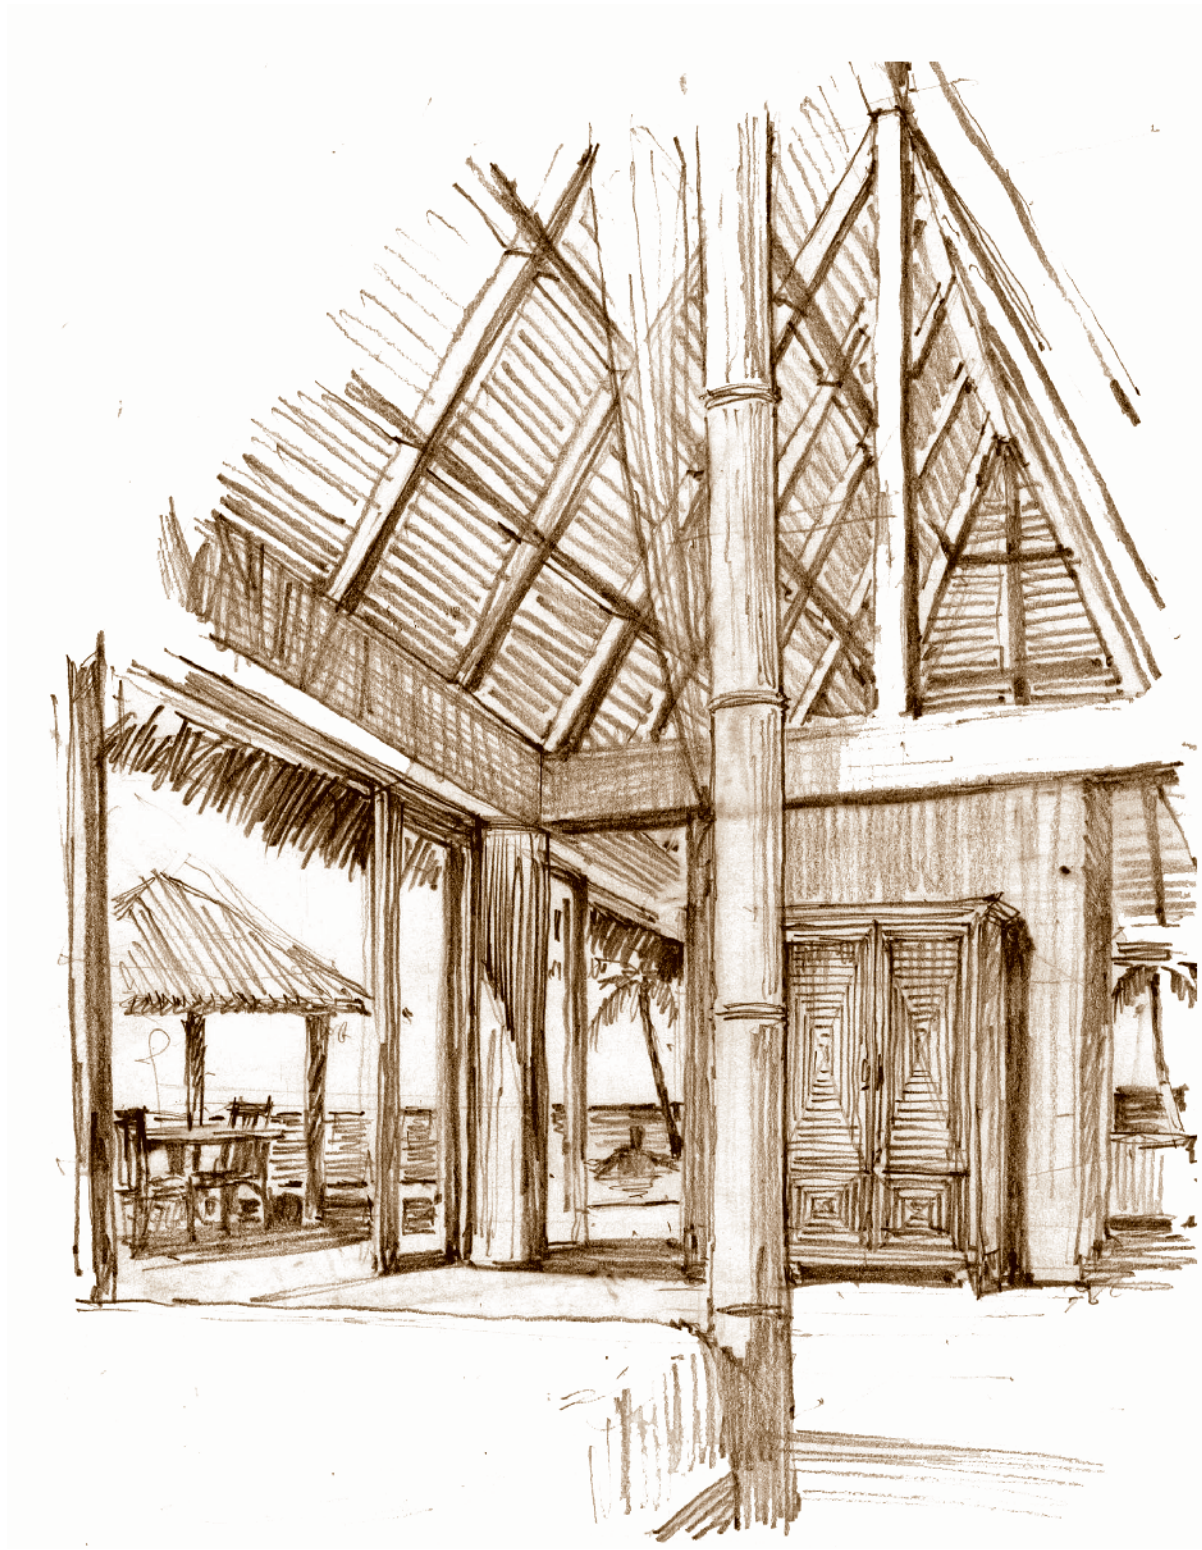

VIEW FROM BED

TYPICAL BURE INTERIOR

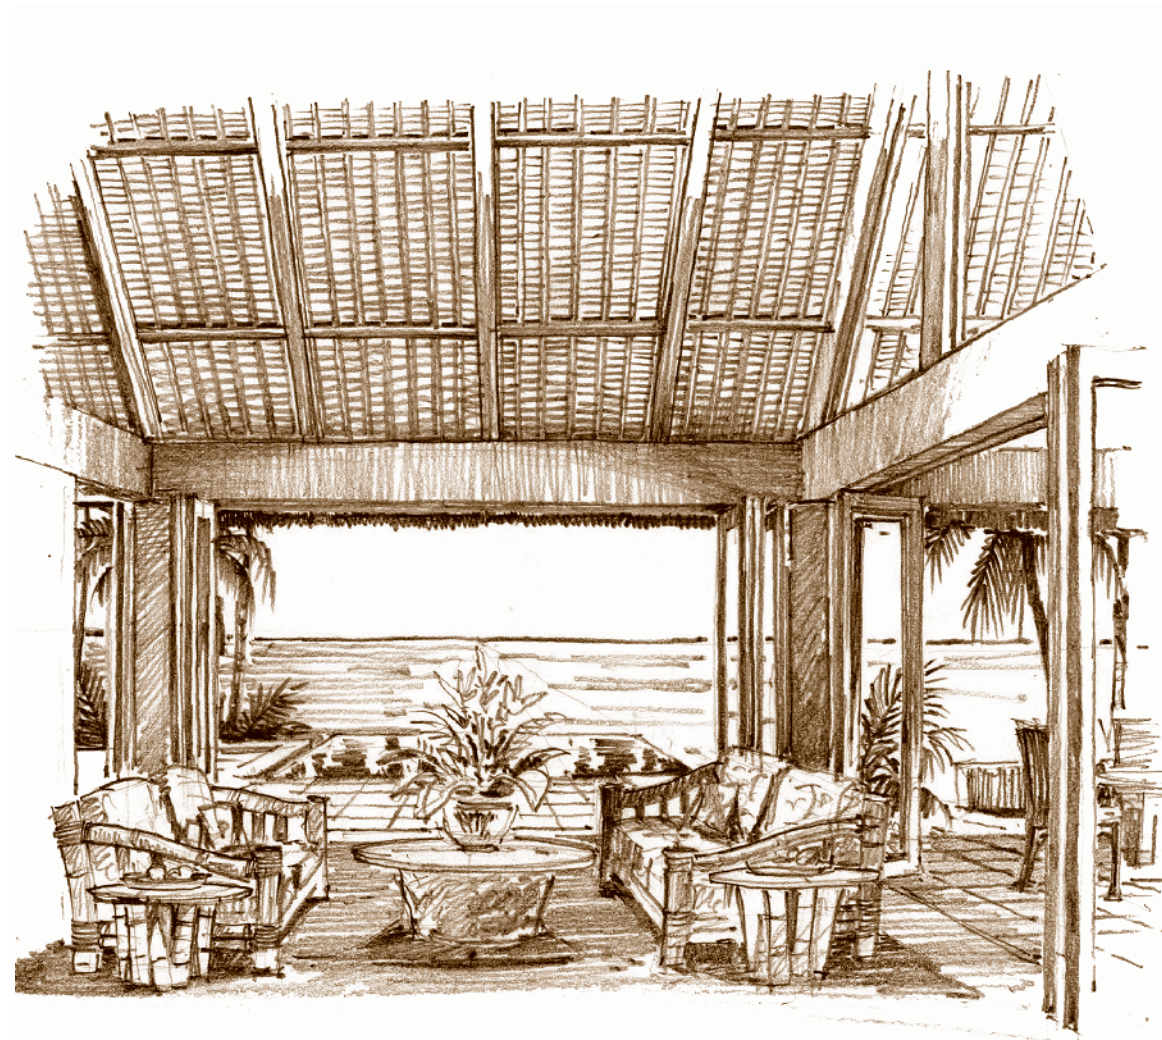


LIVING ROOM


DANA CHARLES AIKEN, Architect
 18302 Irvine Boulevard Suite 206
 Tustin, California 92780
 TEL.: 714.505.0500 WEB: aikeninc.com

KATAFANGA ISLAND RESORT



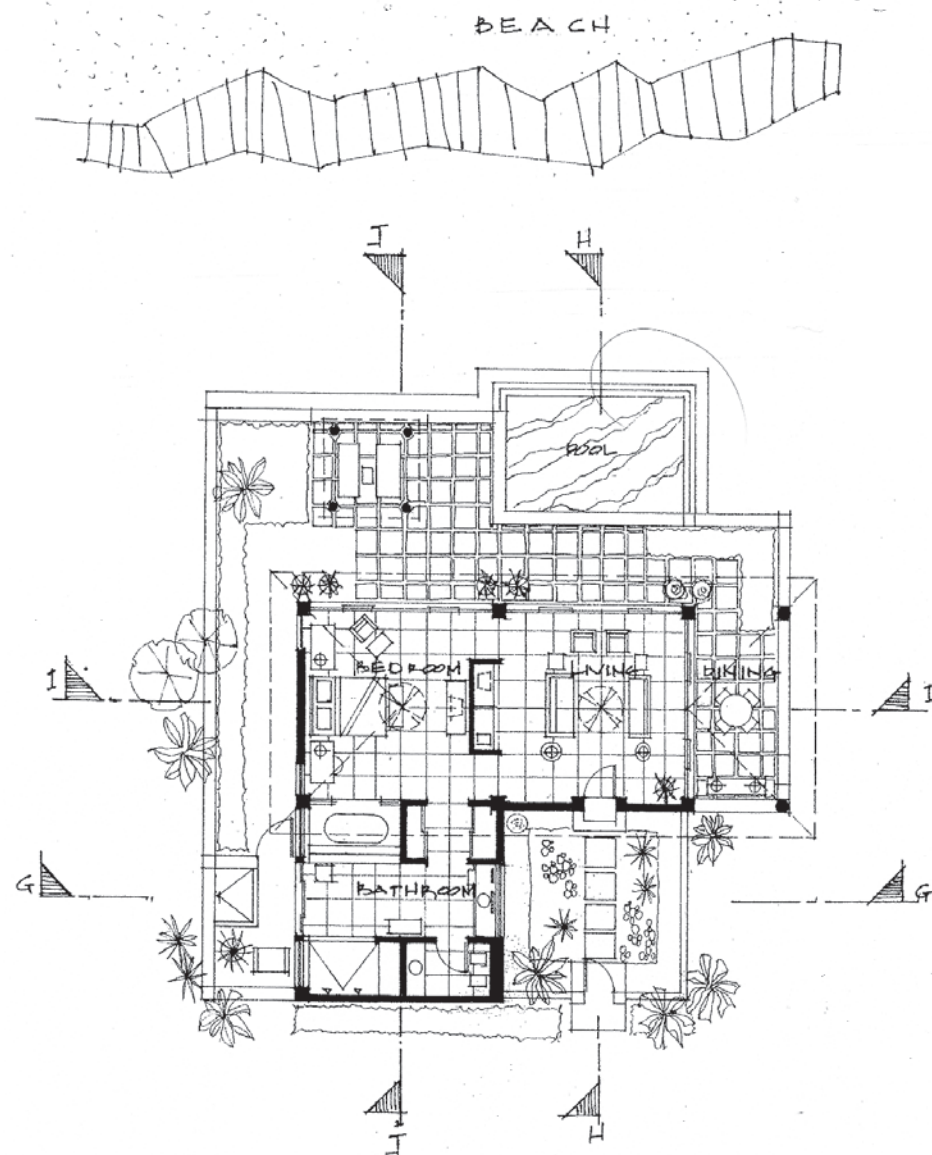

BURE PLAN A

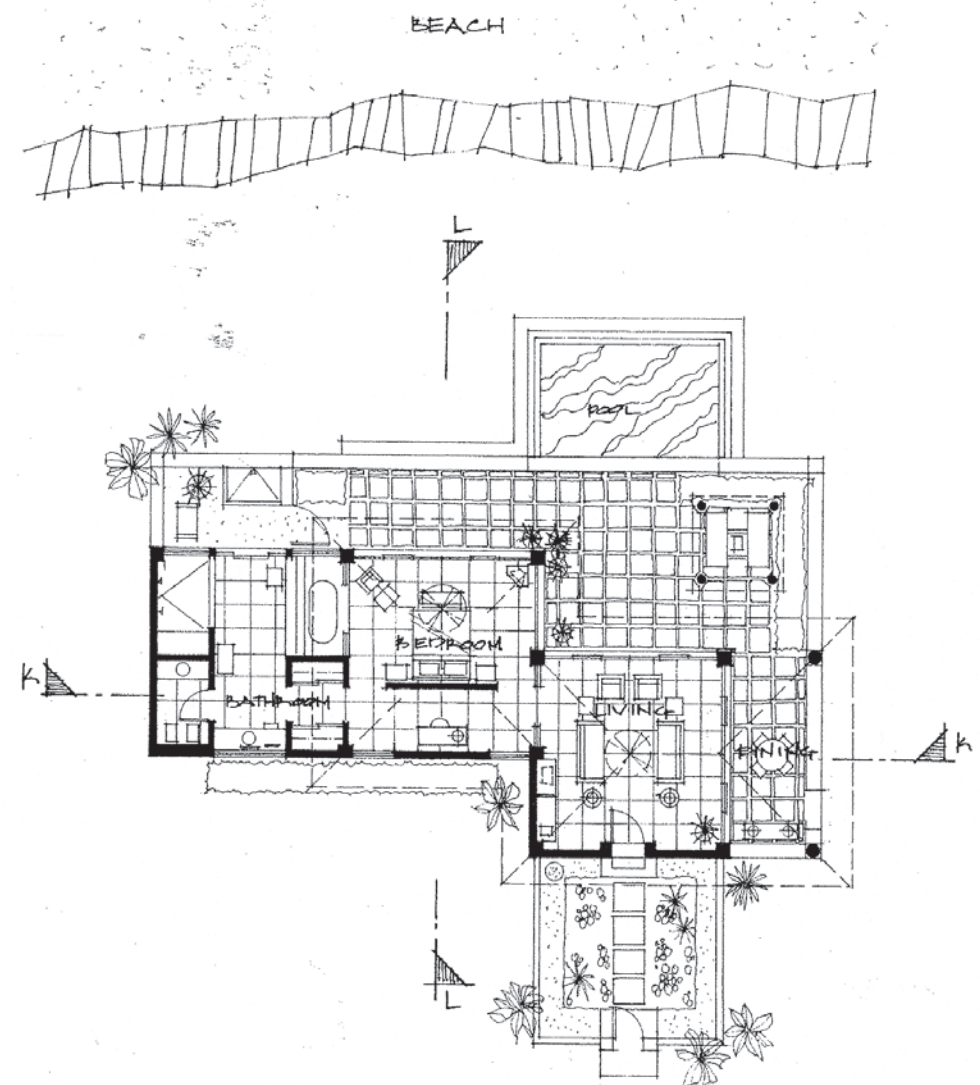


BURE PLAN B

SCALE: 1" = 8'
DATE: 5 AUG 00


DANA CHARLES AIKEN, Architect
18302 Irvine Boulevard Suite 206
Tustin, California 92780
TEL.: 714.505.0500 WEB: aikeninc.com

KATAFANGA ISLAND RESORT




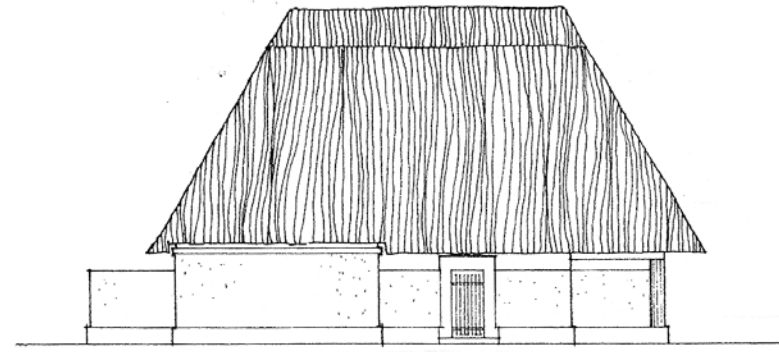


PLAN A - ELEVATION FRONT

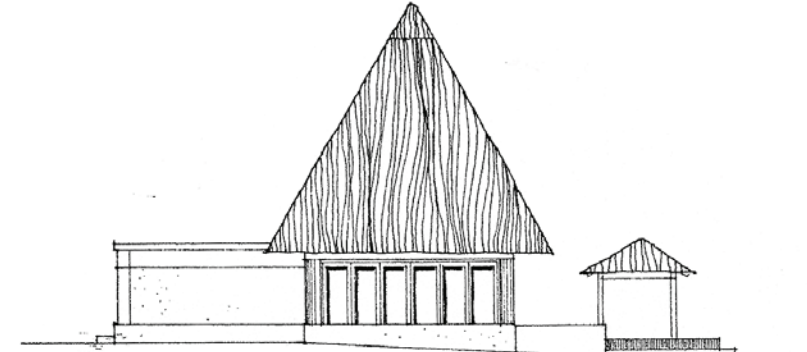


PLAN A - ELEVATION RIGHT

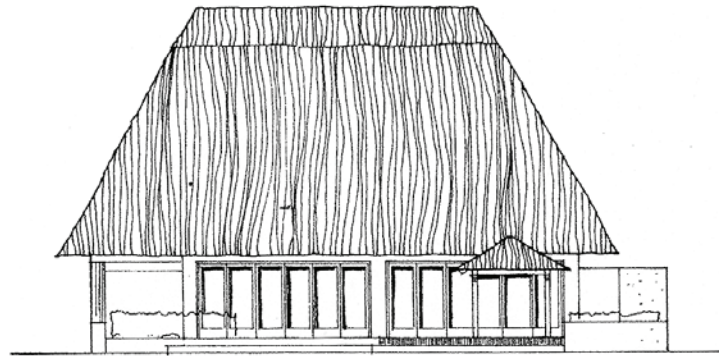


PLAN A - ELEVATION BACK

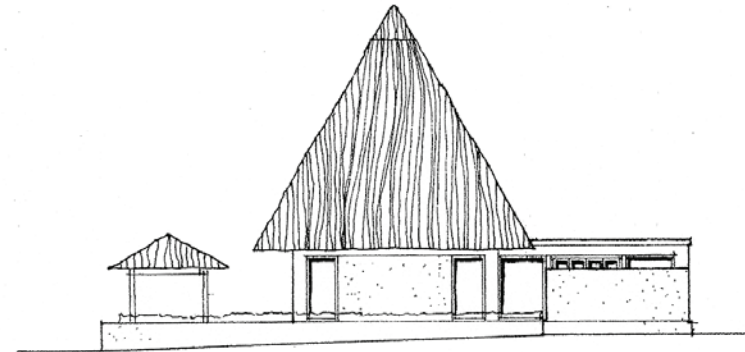


PLAN A - ELEVATION LEFT

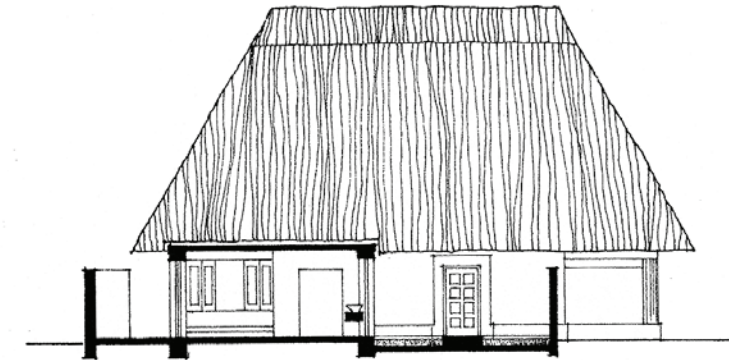


SECTION A - SECTION G

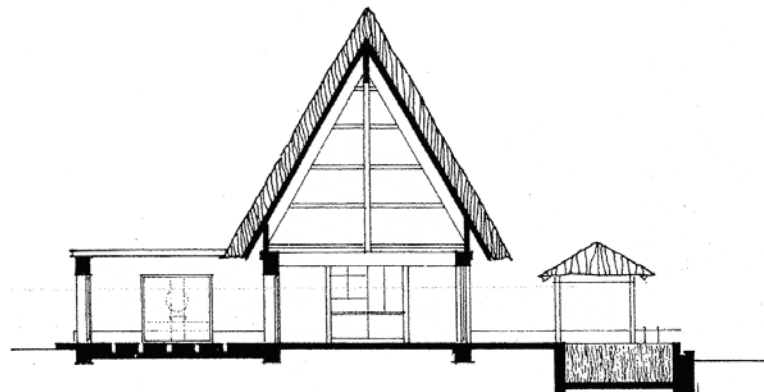

SECTION A - SECTION H

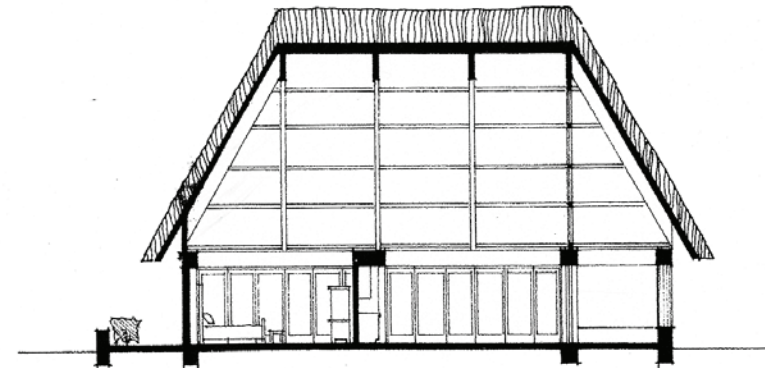

SECTION A - SECTION I

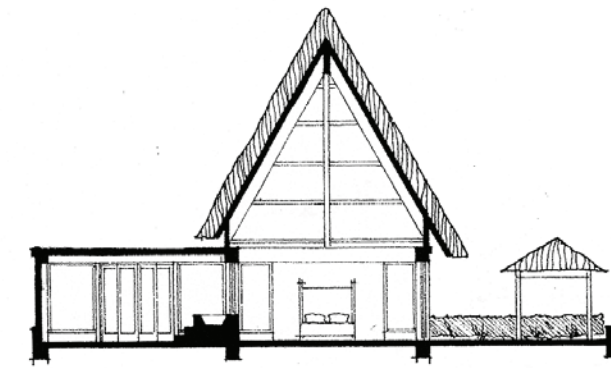


SECTION A - SECTION J

SCALE: 1" = 8'
DATE: 5 AUG 00


DANA CHARLES AIKEN, Architect
18302 Irvine Boulevard Suite 206
Tustin, California 92780
TEL.: 714.505.0500 WEB: aikeninc.com

KATAFANGA ISLAND RESORT




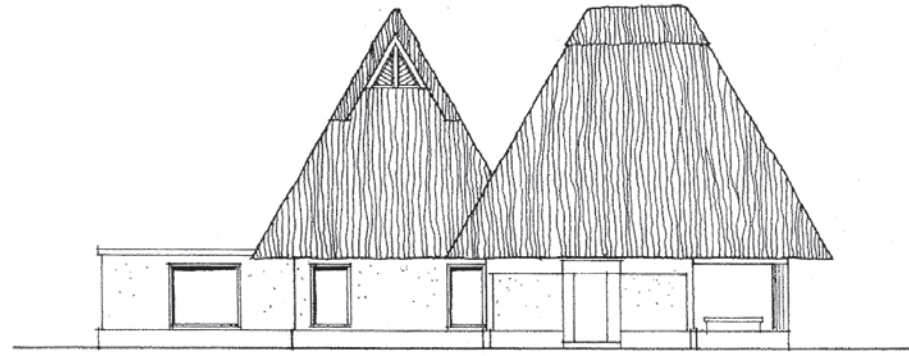


PLAN B - ELEVATION FRONT

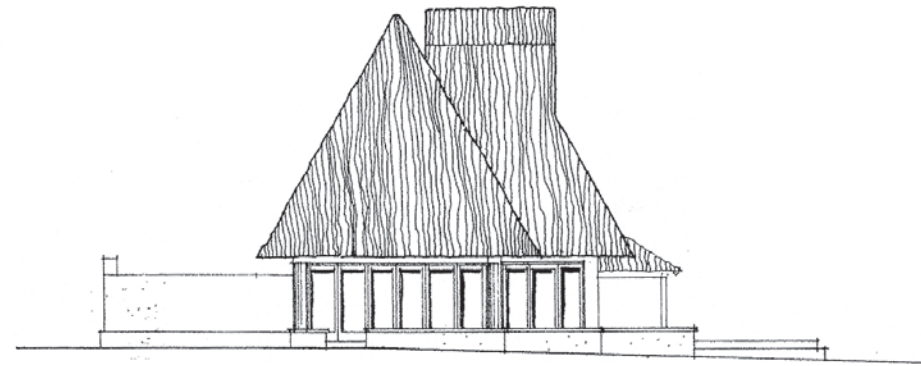


PLAN B - ELEVATION RIGHT

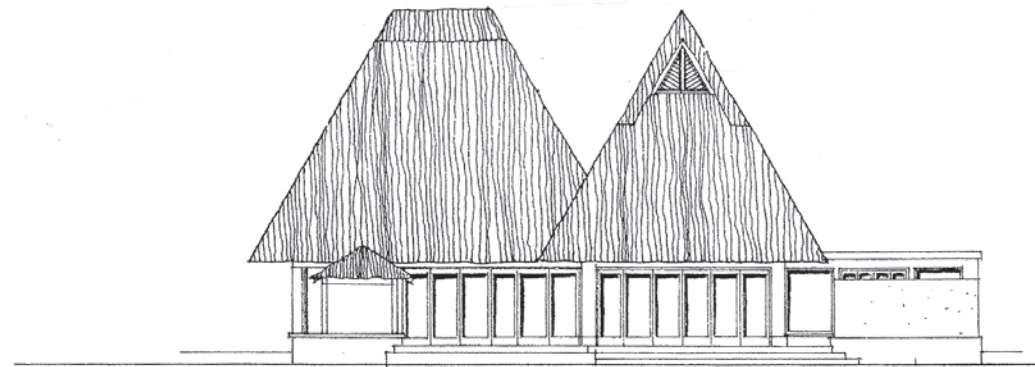


PLAN B - ELEVATION BACK

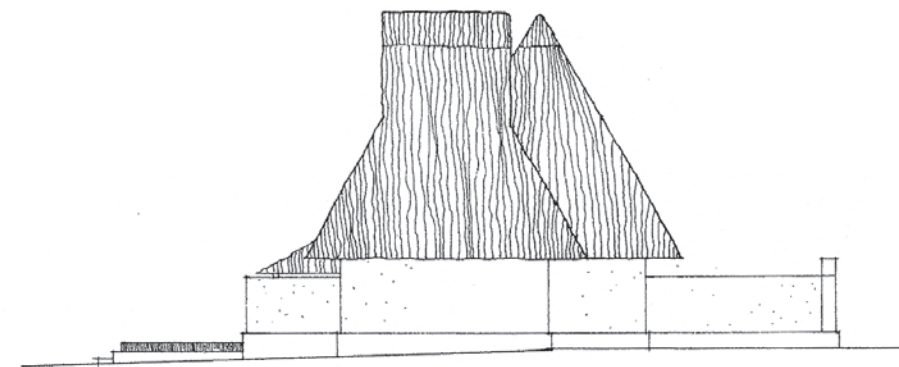

PLAN B - ELEVATION LEFT

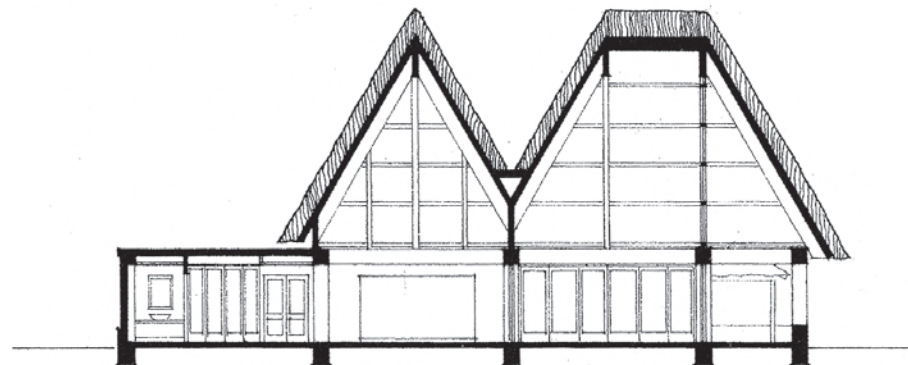

PLAN B - SECTION K

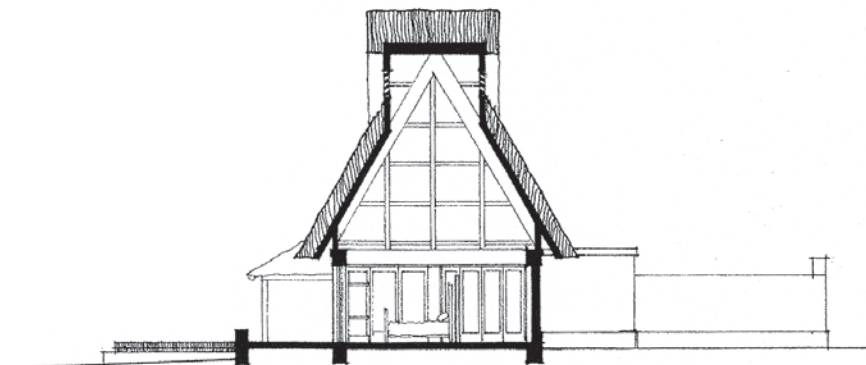


PLAN B - SECTION L

SCALE: 1" = 8'
DATE: 5 AUG 00


DANA CHARLES AIKEN, Architect
18302 Irvine Boulevard Suite 206
Tustin, California 92780
TEL.: 714.505.0500 WEB: aikeninc.com

KATAFANGA ISLAND RESORT



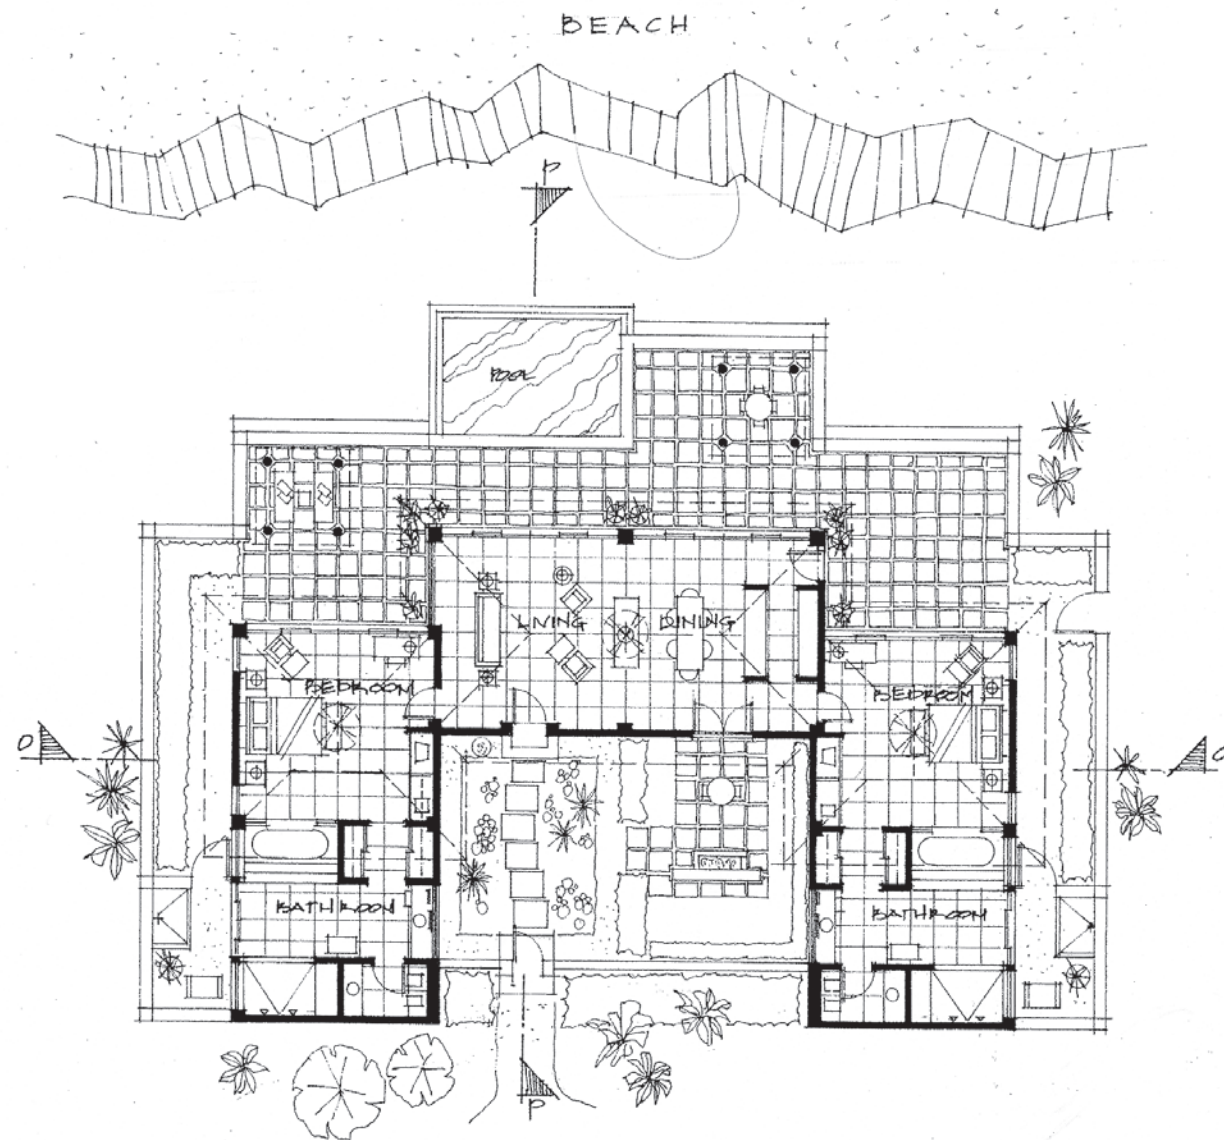

BURE PLAN C2

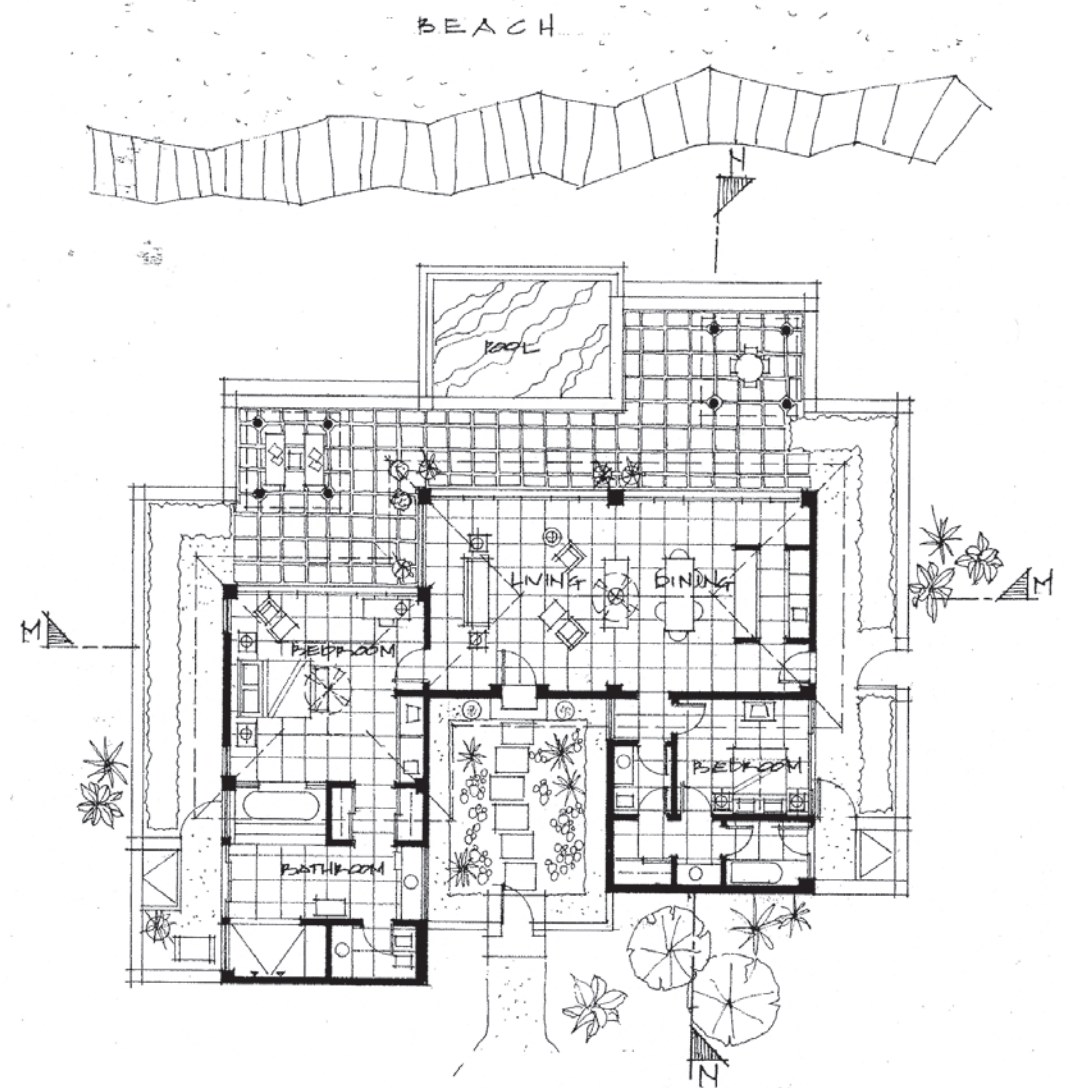


BURE PLAN C1

SCALE: 1" = 8'
DATE: 5 AUG 00


DANA CHARLES AIKEN, Architect
18302 Irvine Boulevard Suite 206
Tustin, California 92780
TEL.: 714.505.0500 WEB: aikeninc.com

KATAFANGA ISLAND RESORT




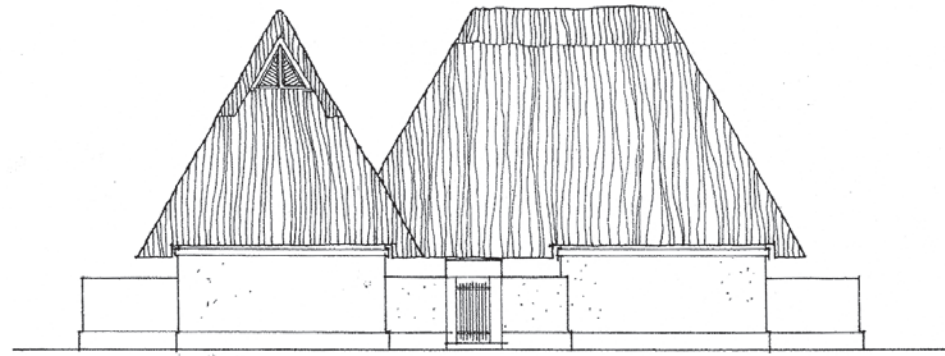


PLAN C1 - ELEVATION FRONT

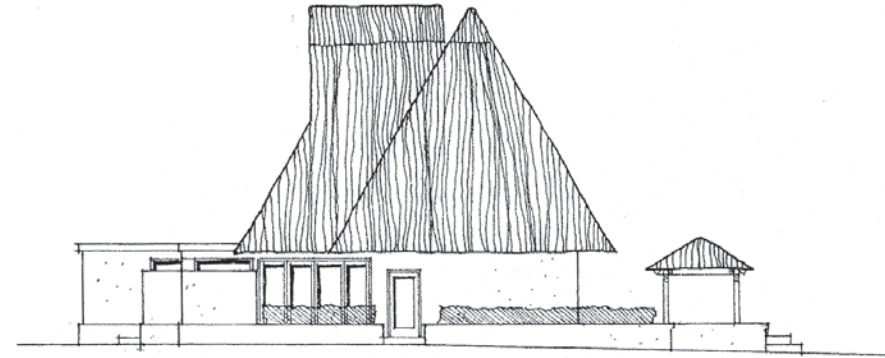


PLAN C1 - ELEVATION RIGHT

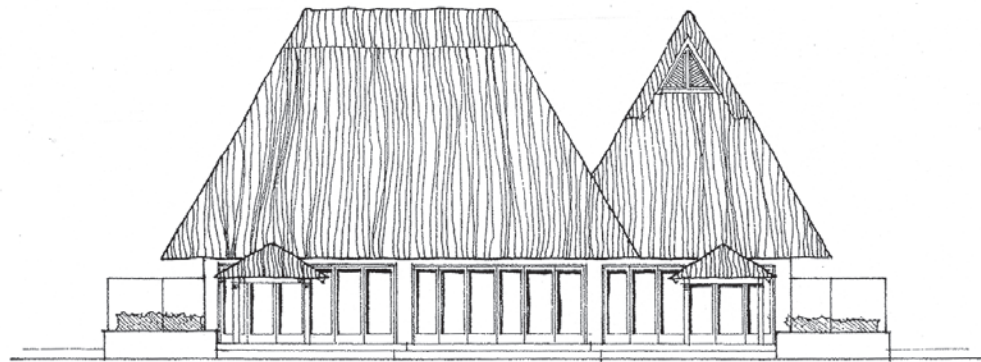


PLAN C1 - ELEVATION BACK

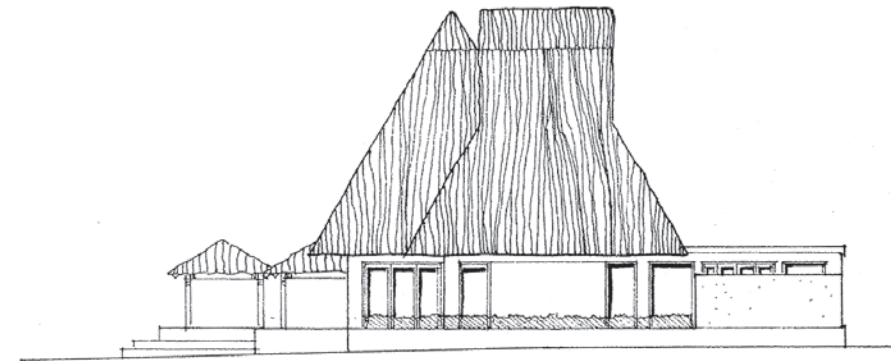

PLAN C1 - ELEVATION LEFT

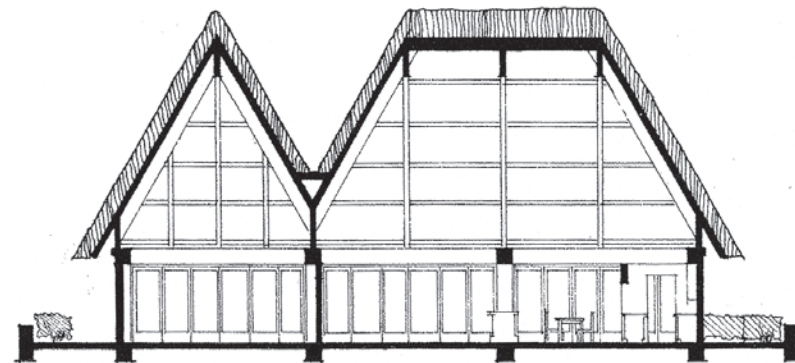

PLAN C1 - SECTION M

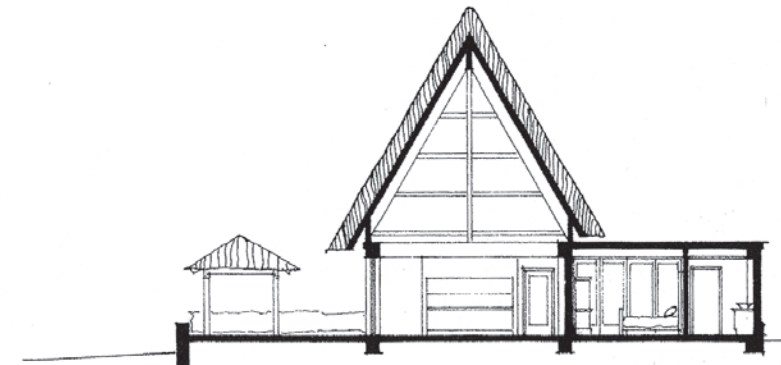


PLAN C1 - SECTION N

SCALE: 1" = 8'
DATE: 5 AUG 00


DANA CHARLES AIKEN, Architect
18302 Irvine Boulevard Suite 206
Tustin, California 92780
TEL.: 714.505.0500 WEB: aikeninc.com

KATAFANGA ISLAND RESORT




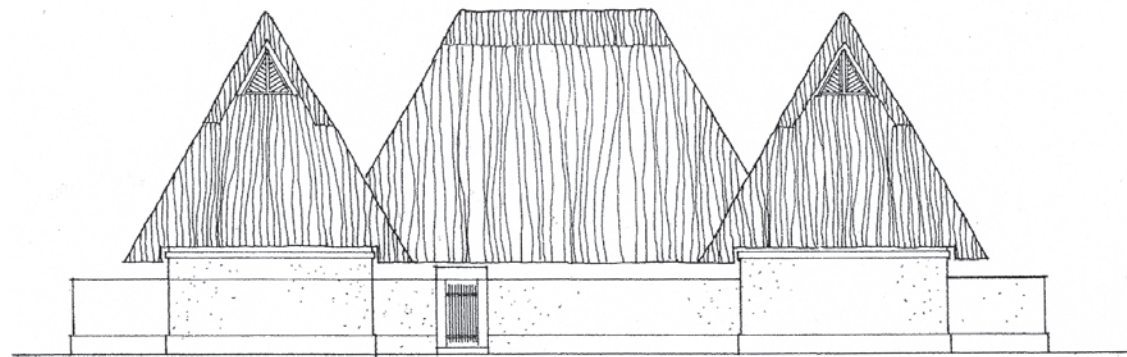


PLAN C2 - ELEVATION FRONT

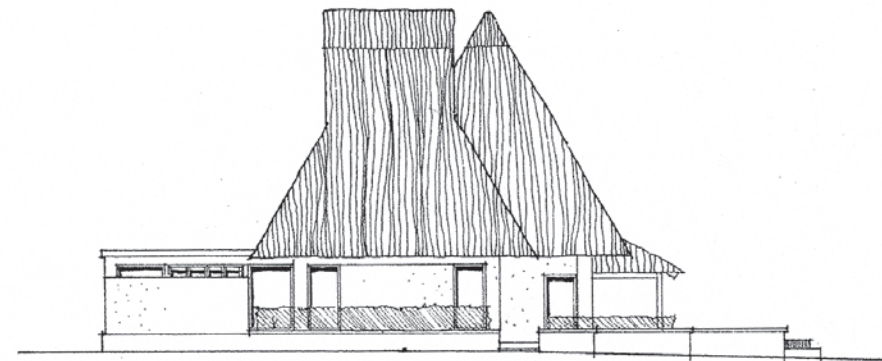


PLAN C2 - ELEVATION RIGHT

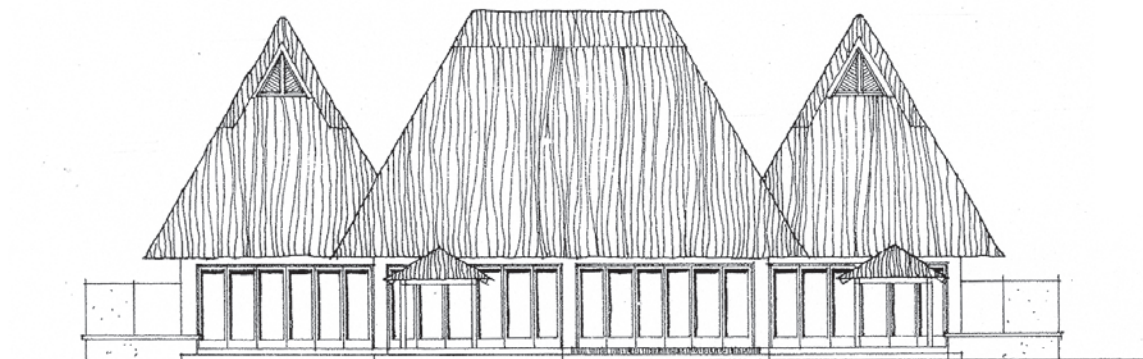


PLAN C2 - ELEVATION BACK

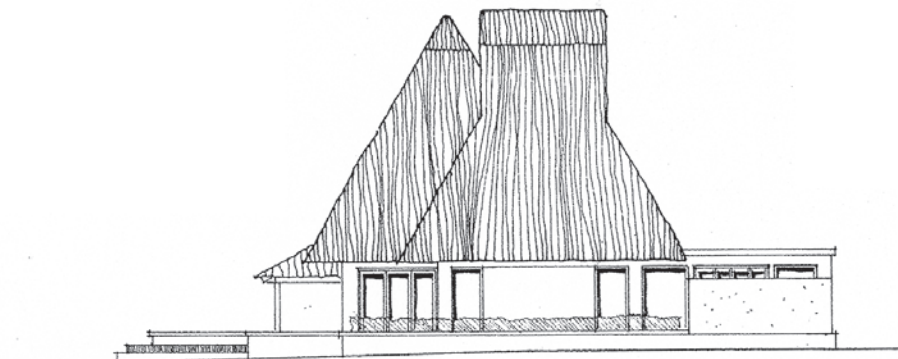

PLAN C2 - ELEVATION LEFT

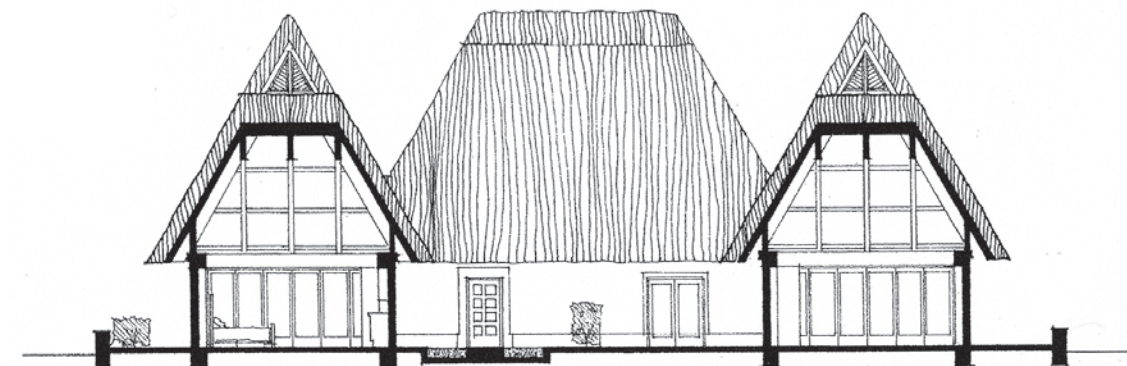

PLAN C2 - SECTION O

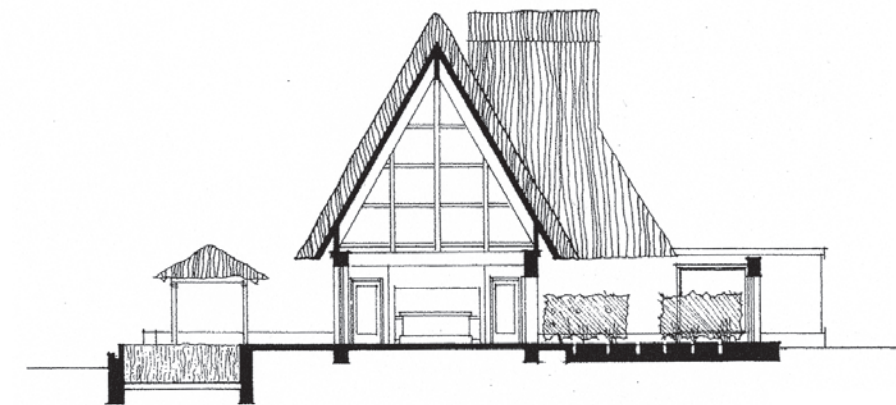

PLAN C2 - SECTION P

SCALE: 1" = 8'
DATE: 5 AUG 00

DANA CHARLES AIKEN, Architect
18302 Irvine Boulevard Suite 206
Tustin, California 92780
TEL.: 714.505.0500 WEB: aikeninc.com

KATAFANGA ISLAND RESORT

